MAP SHOWING
DISTRIBUTION OF WATER
ON
Mrs. ALICE PASSNO'S RANCH.
CLARK COUNTY, NEVADA.

Scale 1 in. = 200 ft.

Note
Depth of Well 203 ft.
Flow of Well 1 Second ft.

LEGEND:-
Present irrigating ditches. ——
Proposed irrigating ditches. - - - - -

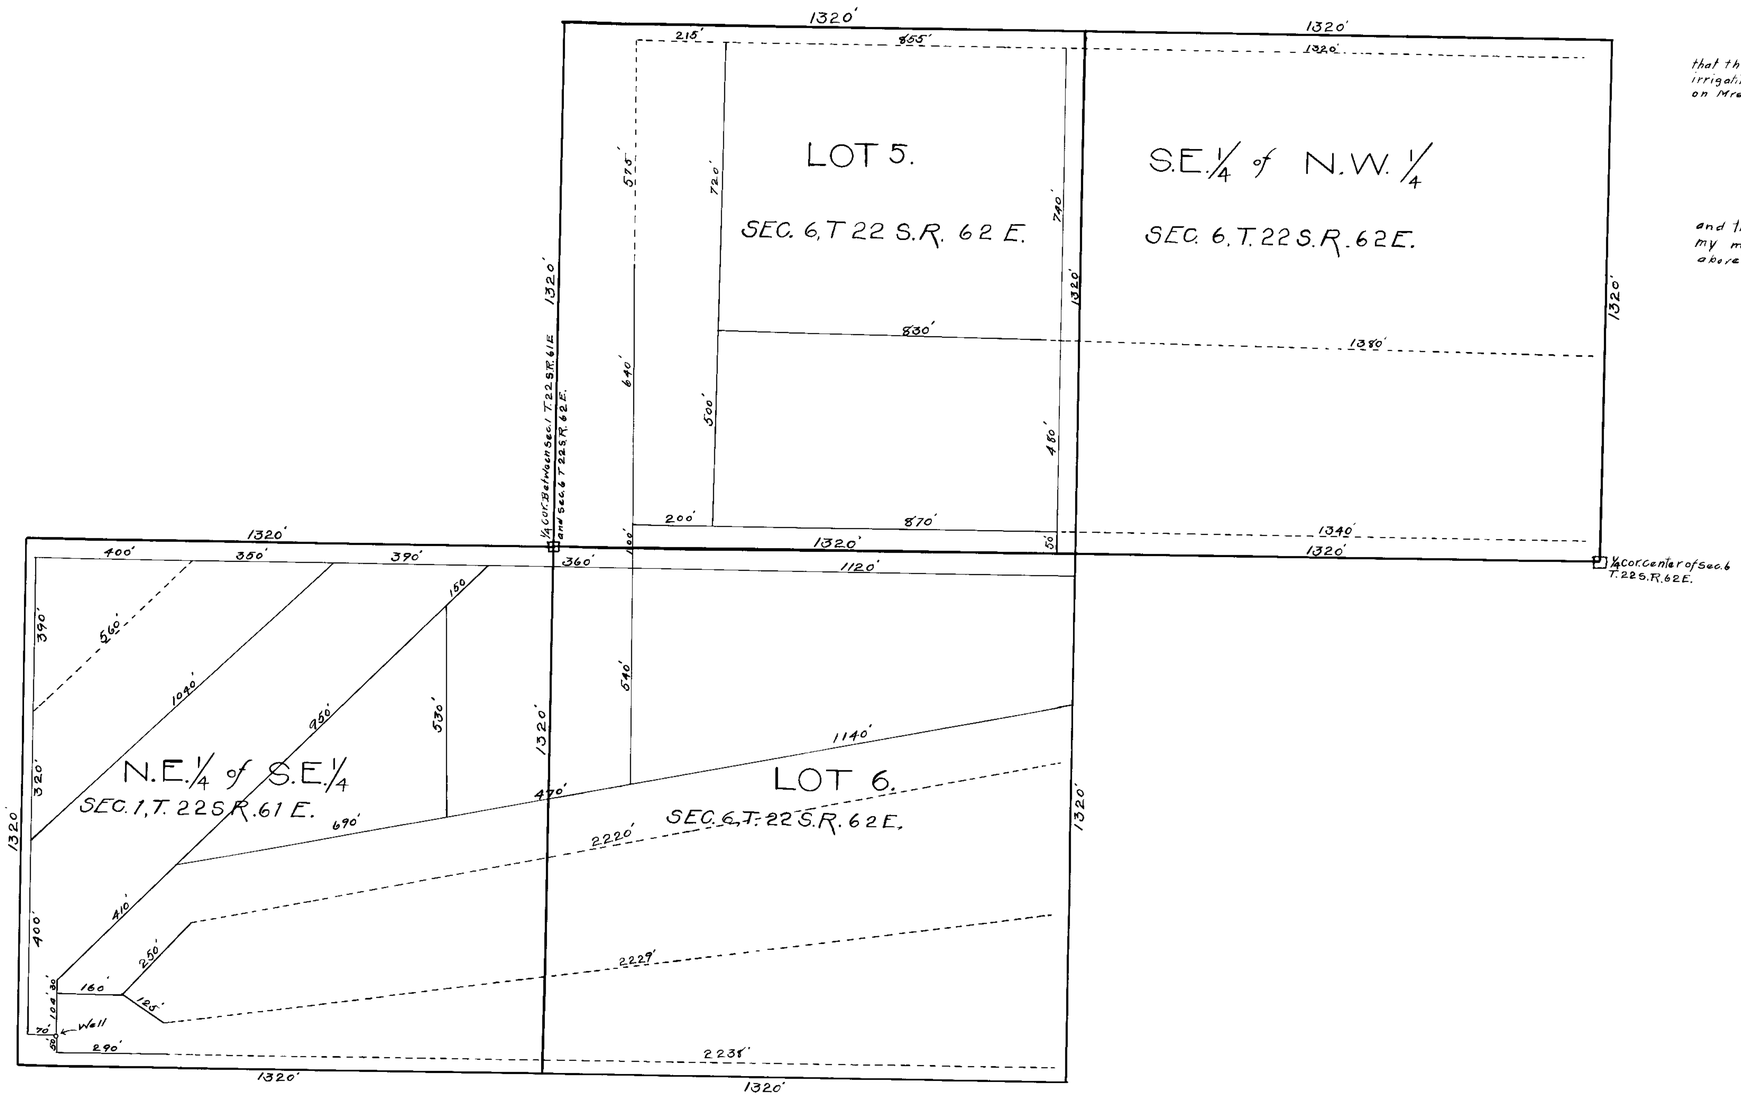

State of Nevada } SS
County of Clark }

I, James Passno a Surveyor of said County do hereby certify that the plat here on made by me is a true and correct plat showing the irrigating ditches constructed to distribut water from the well located on Mrs. Alice Passno's Ranch.

James Passno

Witness my hand this 12 day of June A.D. 1913

State of Nevada } SS
County of Clark }

Surveyor

Sworn to, before me, this 12 day of June A.D. Ninteen hundred and thirteen. In witness where I have hereunto set my hand and affixed my my official seal the day and year in this certificate first above written.

My commission Expires the 17 day of July A.D. 1913.

Peter Buol.
Notary Public in and for Said County of Clark, State of Nevada.

398 B.K. 3 12-16-18.
for .60 c.f.s.

2303