Range 67 E

N.

Application No. 2306

Section	Sub-division	Township	Range	Cultivated Acreage	Description of culture	Date of first culture
34	S.E. ¼ of S.E. ¼	8 S.	67 E	30		

= Barley
= Alfalfa
= Cane
= Garden
= Brush

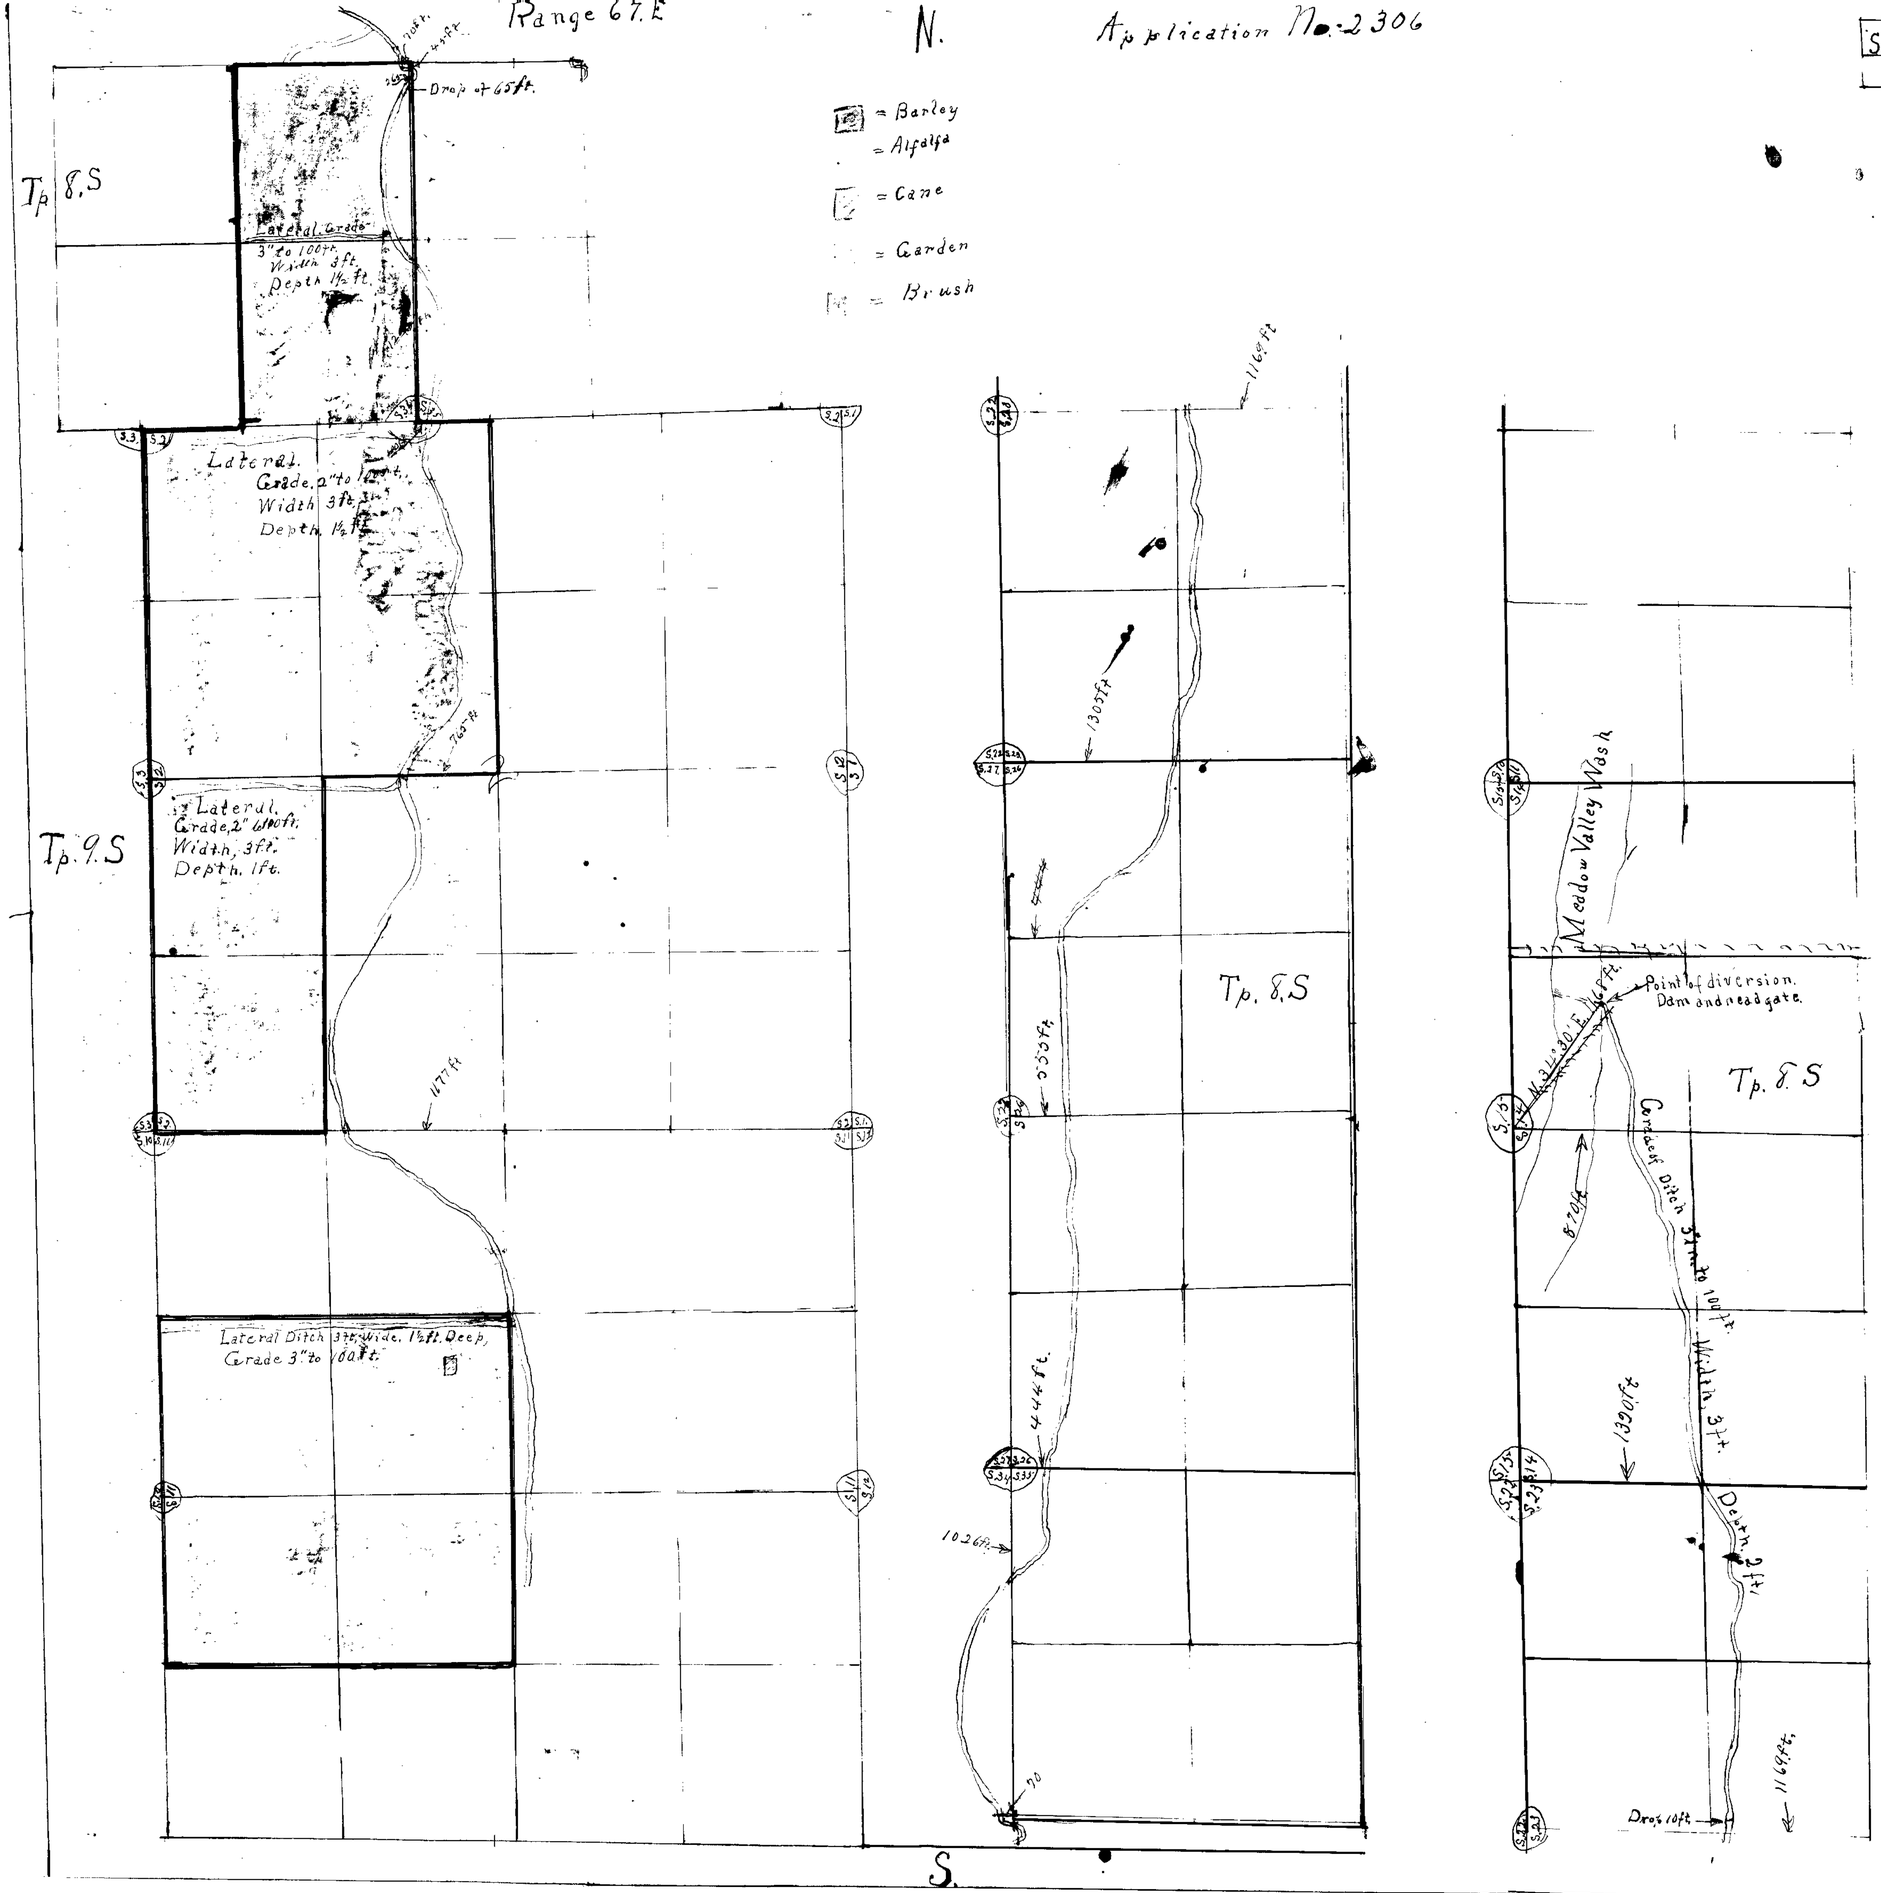

State of Nevada } ss.
County of Clark }

S. W. Darling, being first duly sworn, deposes and says, that the above map is a true and approximately accurate plat of the lands irrigated by Joseph Foreman, Nephi Foreman, as taken from the field notes of a survey made by Lawrence Foreman and me, completed on the 28th day of March, 1914.

That the map and survey were made at the instance of Joseph Foreman, Nephi Foreman and Lawrence Foreman, owners of said lands, and that it truly represents the irrigated lands of said Joseph Foreman, Nephi Foreman and Lawrence Foreman.

S. W. Darling
Surveyor.

Subscribed and sworn to before me this day of 19

Notary Public, in and for Clark County, Nevada.

Owners of land { Joseph Foreman, Nephi Foreman, Lawrence Foreman.

Name of stream from which water is derived. Meadow Valley Wash.

2306