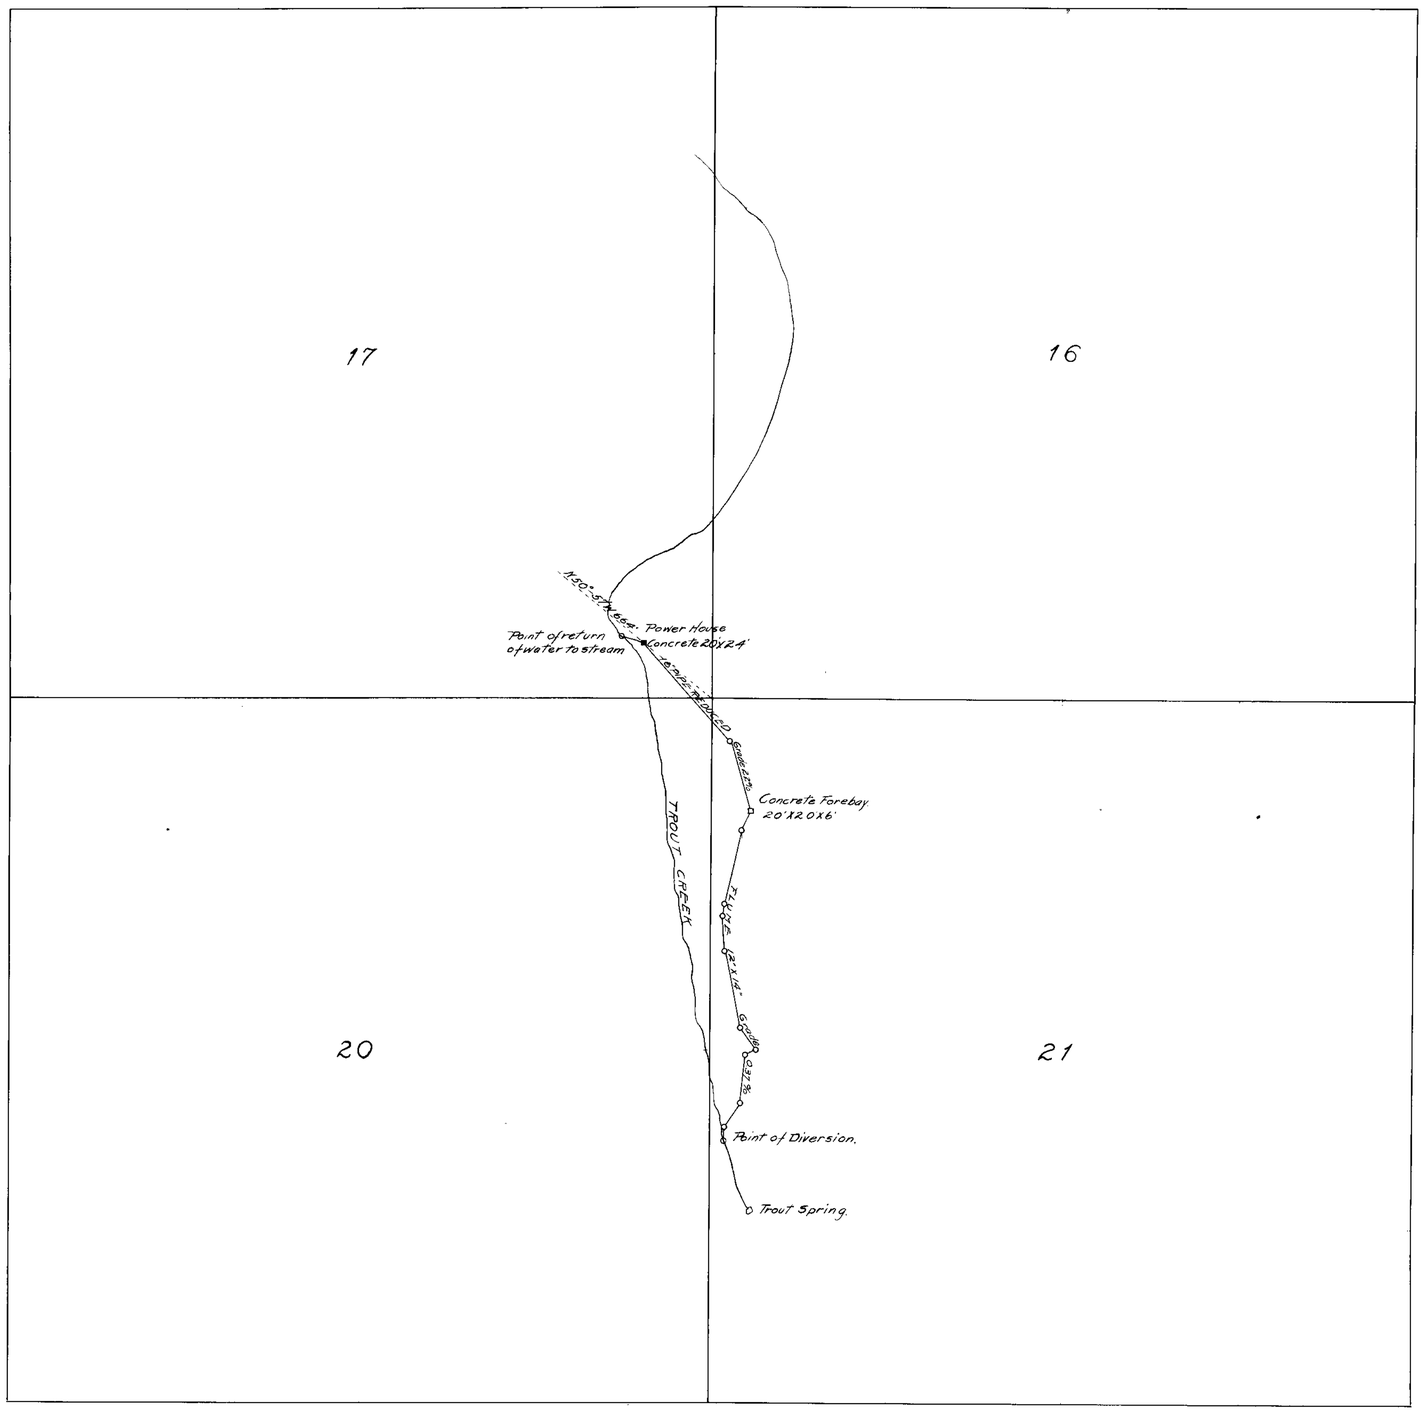

T.37N. R.61E.

MAP OF POWER WORKS OF JOHN H. CAZIER AND HENRY H. CAZIER

WATER FROM TROUT CREEK IS TO BE USED FOR DEVELOPING POWER

Scale 600 Ft. to an Inch.

STATE OF NEVADA }
COUNTY OF ELKO } SS

F.R. Jacoby, being first duly sworn, deposes and says that the above map is a true and accurate plat of the Power Works, as taken from the field notes of a survey made by me completed on the 22nd day of April, 1913; that such survey was made at the instance of John H. Cazier and Henry H. Cazier, that the map represents the works described in application No. 2310, together with the location of the streams and ditches in the immediate vicinity.

F.R. Jacoby. Surveyor.

Subscribed and sworn to before me this the 25th day of April, 1913.

Notary Public in and for ELKO County, Nevada.

2310