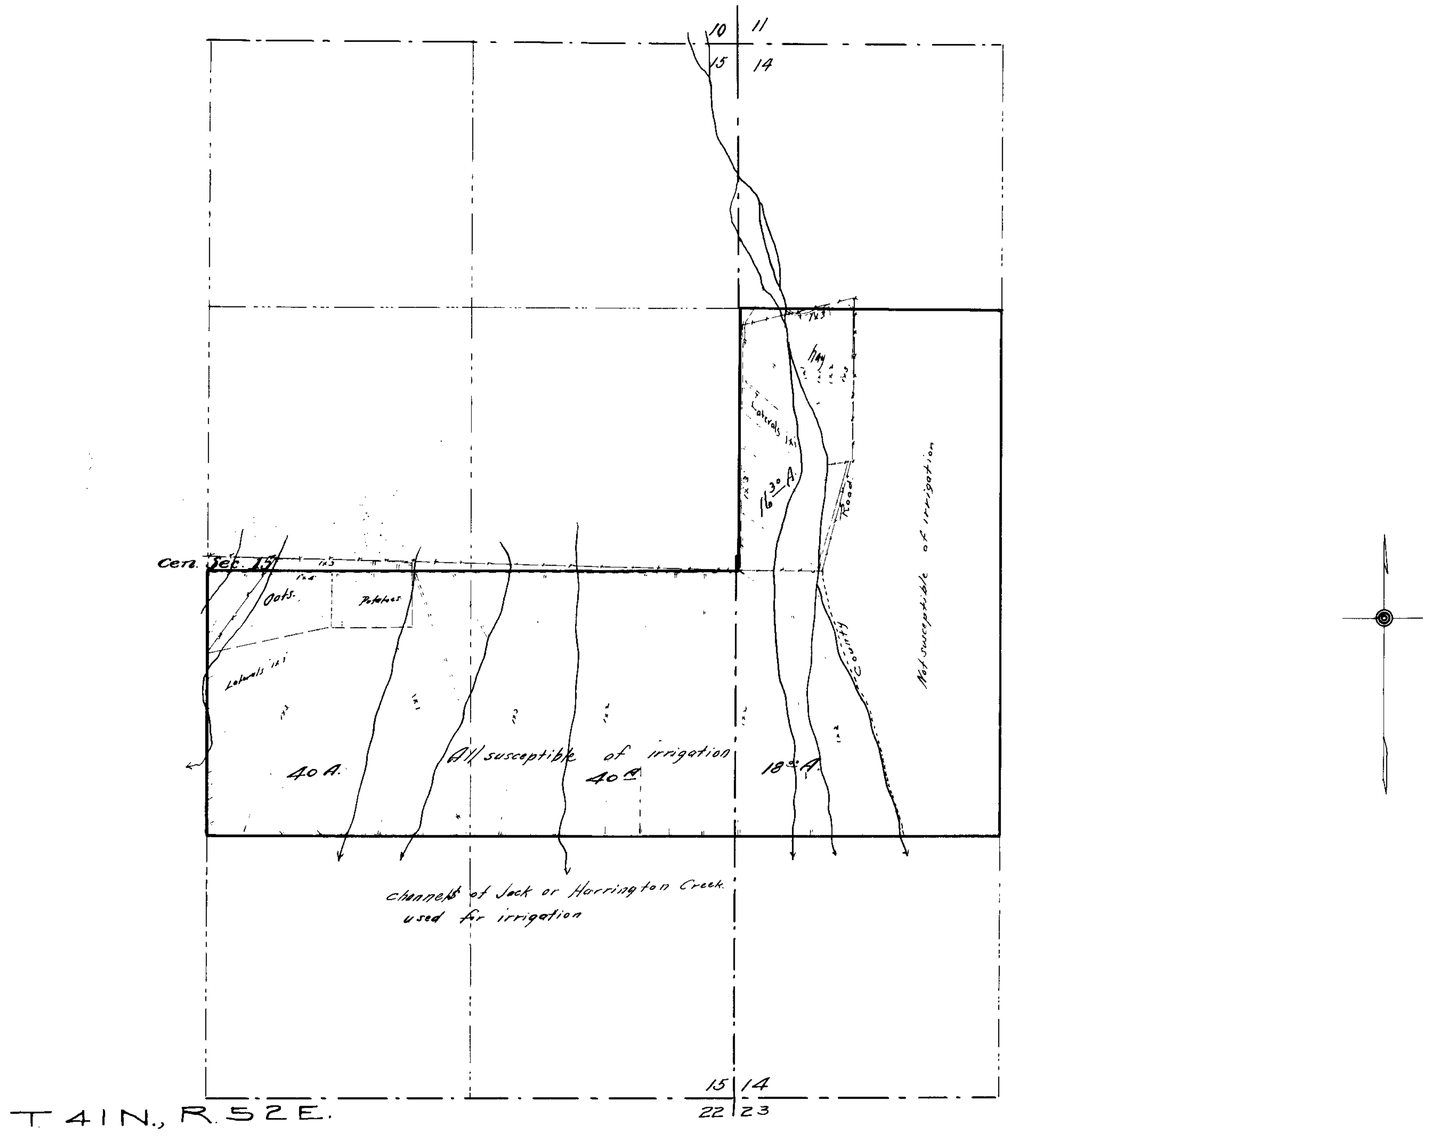

Certificate of Engineer or Surveyor

State of Nevada }
County of Humboldt } ss.

I, Horace H. Sheldon, of Winnemucca, County of Humboldt, State of Nevada, hereby certify that the above map is a true and correct plat of the Antonio Urizar irrigation works, as taken from the field notes of a survey made by me on October 14th, 1912, and at the instance of Antonio Urizar; that it represents the works described in Permit No. 2321, together with the location of streams and ditches in the immediate vicinity.

Horace H. Sheldon
County Surveyor.
Humboldt Co. Nevada

Subscribed and sworn to before me this 4th day of December, 1912

C. D. Mackay
Notary Public in and for Humboldt County Nevada.

PLAT
OF
ANTONIO URIZAR'S
SYSTEM OF IRRIGATION
UNDER
PERMIT No. 2321
JACK OR HARRINGTON CREEK
NOV. 1912 SCALE 1" = 400'

2321