2324

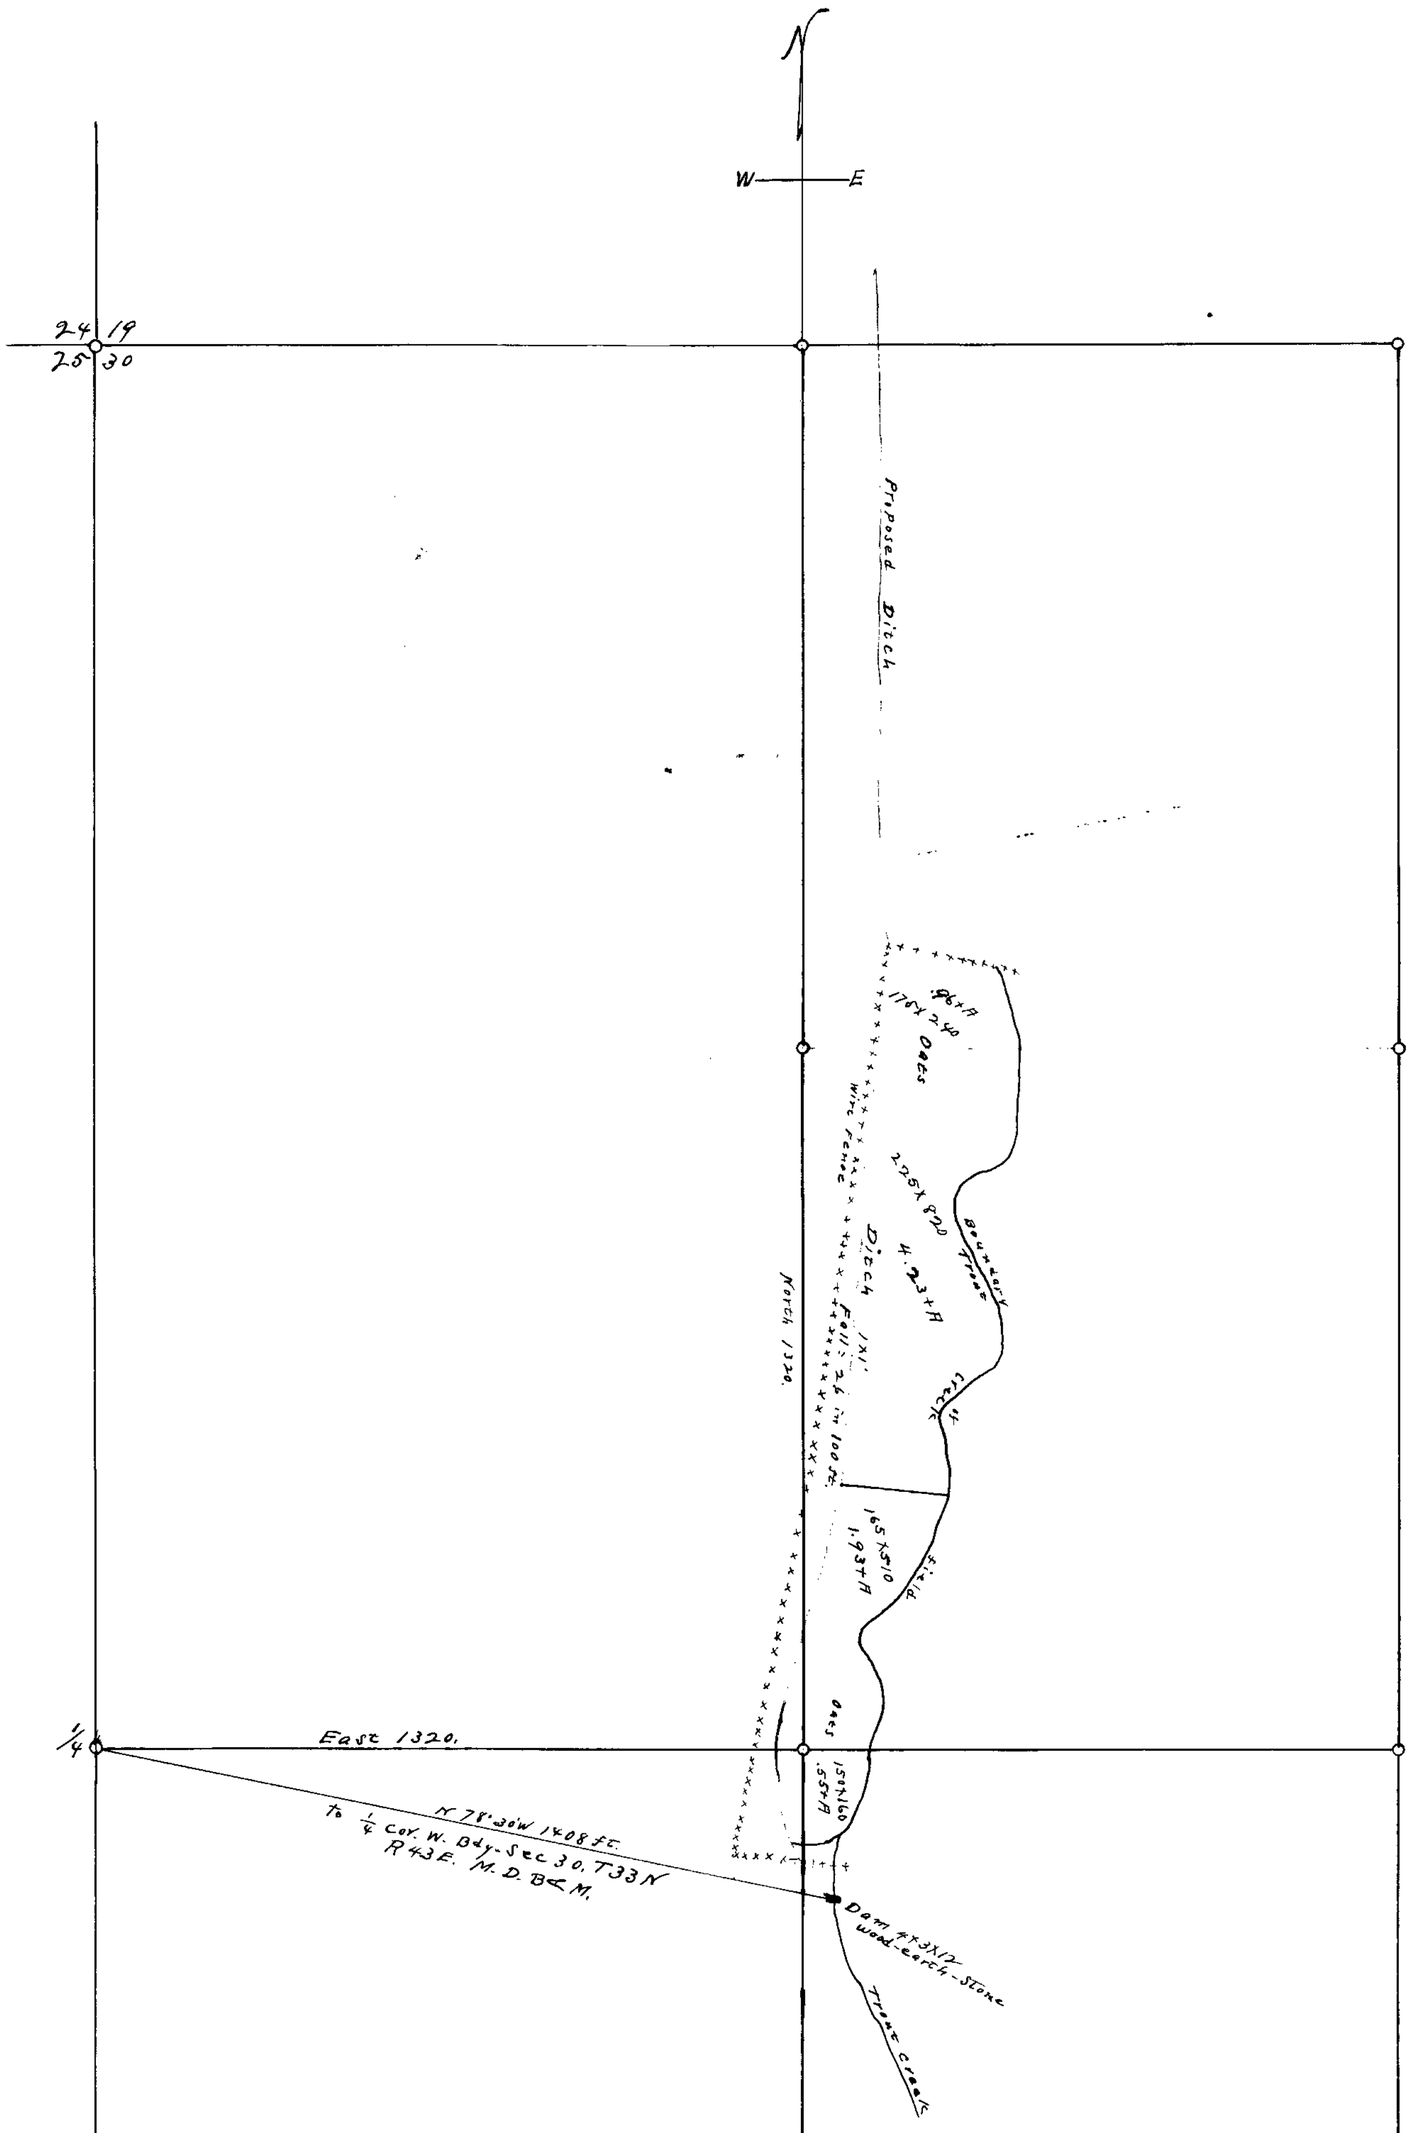

MAP

Channing Marker Water right No 2324 diverted from Trout Creek, and springs.

AFFIDAVIT

STATE OF NEVADA
COUNTY OF LANDER } S.S.

I, Channing Marker being first duly sworn, depose and say, that the point of diversion under permit No 2324 is in the N E 1/4 S W 1/4 Sec. 30, T.33 N. R. 43 E. M.D.M. as shown on map; instead of S W 1/4 S W 1/4 Sec. 30, as designated in the application. For the reason that when said application was made the approximate subdivision was given, and when later a survey was made the point of diversion was found to be in the subdivision as shown on the map herewith submitted to the State Engineer for filing.

Channing Marker

Subscribed and sworn to before me this, 21st day of May 1921.

W. E. Hancock

Notary Public in and for Lander County, Nev.

2324

MAP

Showing Culture in Portion E 1/2 NW 1/4 and NE 1/4 SW 1/4 Sec. 30 T33N. R43E. M.D.B&M.

Scale

200 Ft = 1 inch

O. P. Adams Sur.
Battle Mountain Nev.
Oct. 25th 1913

State of Nevada. } ss.
County of Lander,

O. P. Adams, being first duly sworn, deposese and says that the above map is a true and accurate plat of the lands irrigated by Channing Marker, as taken from the field notes of a survey made by me, completed on the 25th day of octber, 1913.

That the map and survey were made at the instance of Channing Marker, owner of said lands, and that it truly represents the irrigated lands of said Channing Marker.

O. P. Adams
Surveyor.

Subscribed and sworn to before me, this 26th day of November 1913.

C. T. George

Notary public, in and for Lander, County, Nevada.

2324