Section	Sub-Division	Township	Range	Cultivated acreage	Description of culture	Date of first Culture

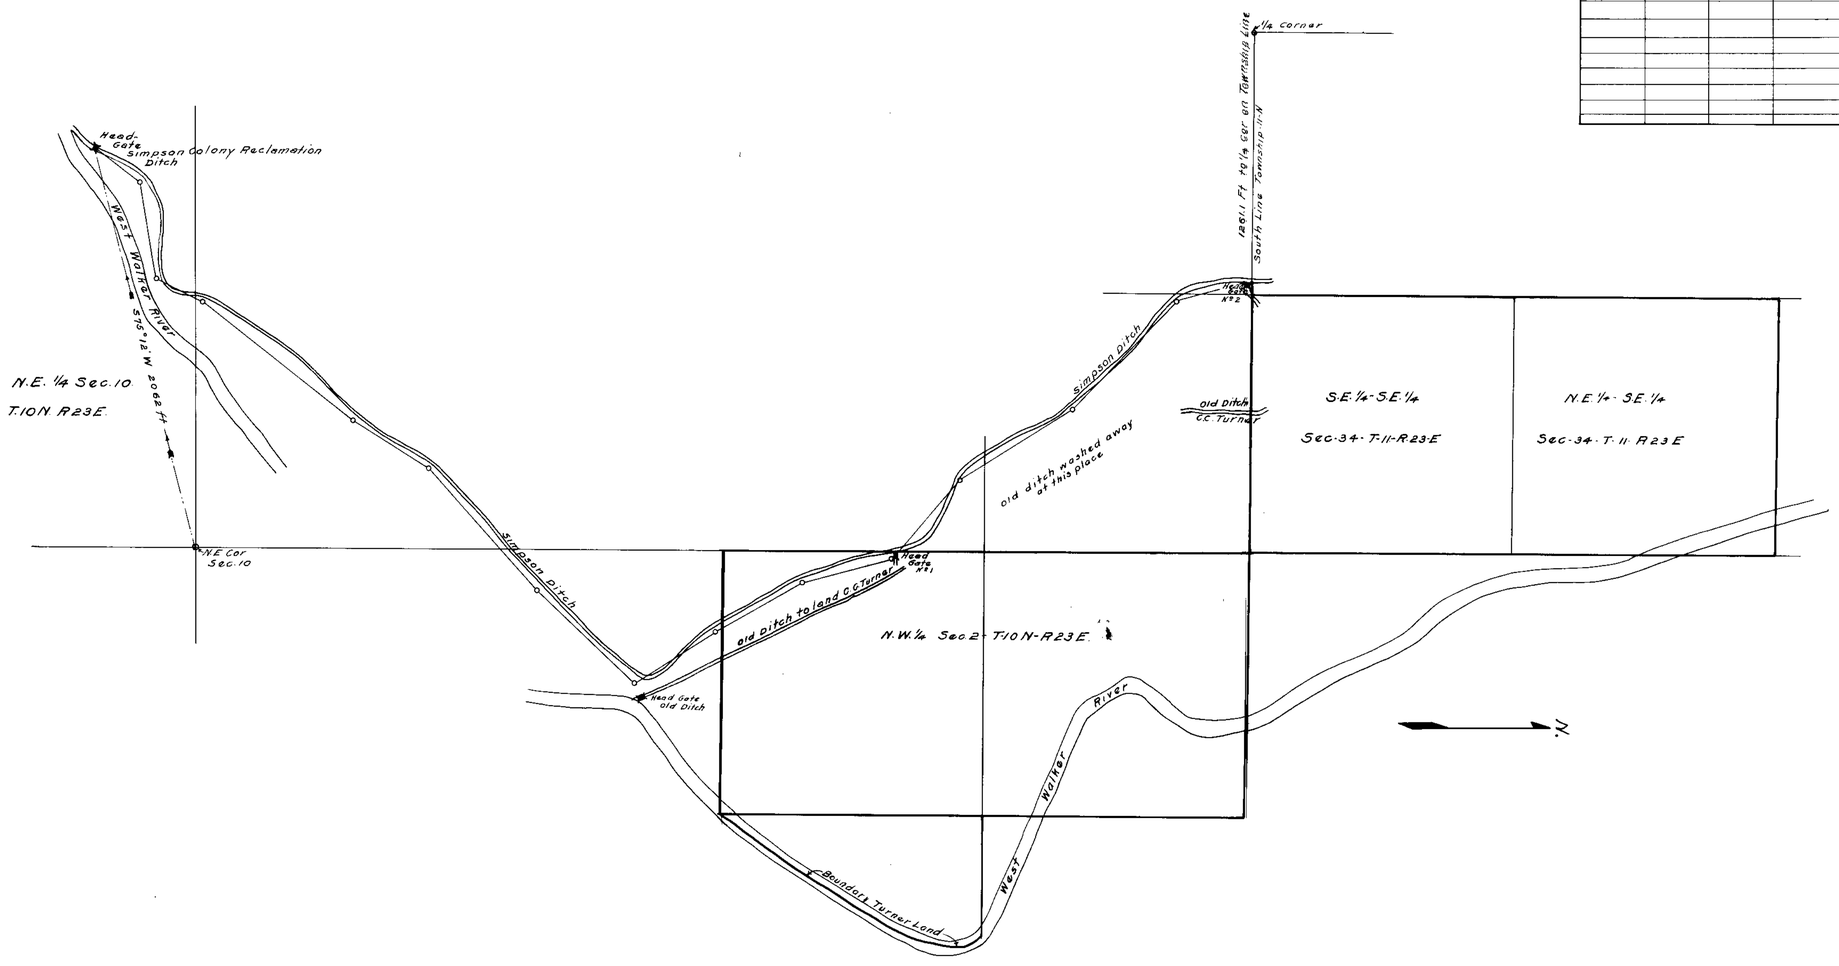

CHANGE IN POINT OF DIVERSION

of water from West Walker River to Lands of

C. C. TURNER

in Sec 2 - T 10 N - R 23 E.
and Sec 34 - T 11 N. R 23 E. M.D.B.M

scale 1" = 400'

State of Nevada }
County of Lyon } ss.

I, Chas A. Porter, of the city of Yerington, County of Lyon, State of Nevada, hereby certify that the above map is a true and accurate plat of C.C. Turner irrigation works, as taken from the field notes of a survey made by me on Jan 24 - 1912 - at the instance of C.C. Turner that it represents the works described in application No 2331, together with the location of streams and ditches in the immediate vicinity

Chas A. Porter, Surveyor.

CHANGE IN POINT OF DIVERSION

of water from West Walker River to Lands of

C. C. TURNER

in Sec 2 - T 10 N - R 23 E
and Sec 34 - T 11 N - R 23 E.

scale 1" = 400'

429 BK 3 5-5-19.
for .3518 c.f.s.

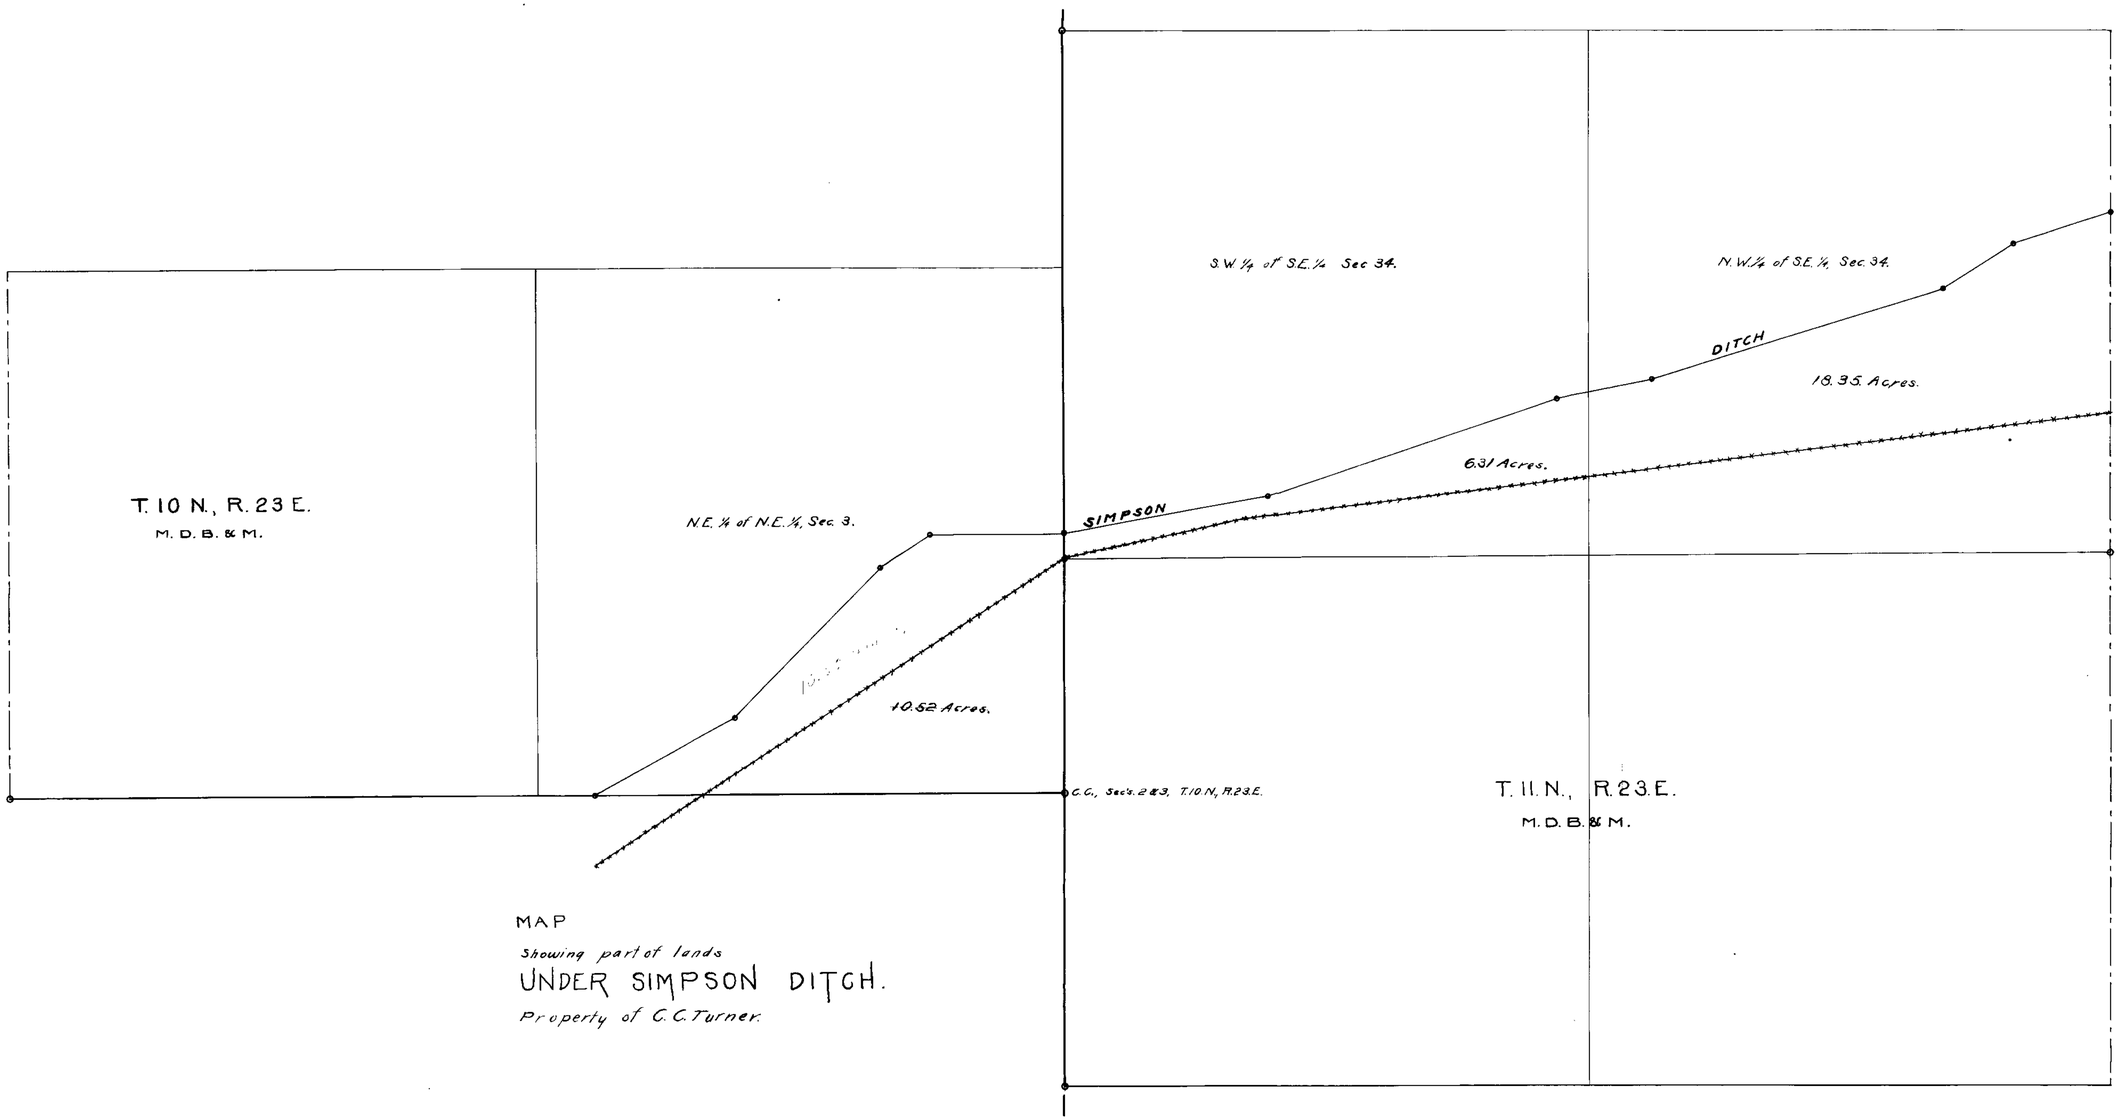

MAP

Showing part of lands

UNDER SIMPSON DITCH.

Property of C. C. Turner.

429 BK. 3 5-5-19.
fol. 351 & c.f.s.

2331