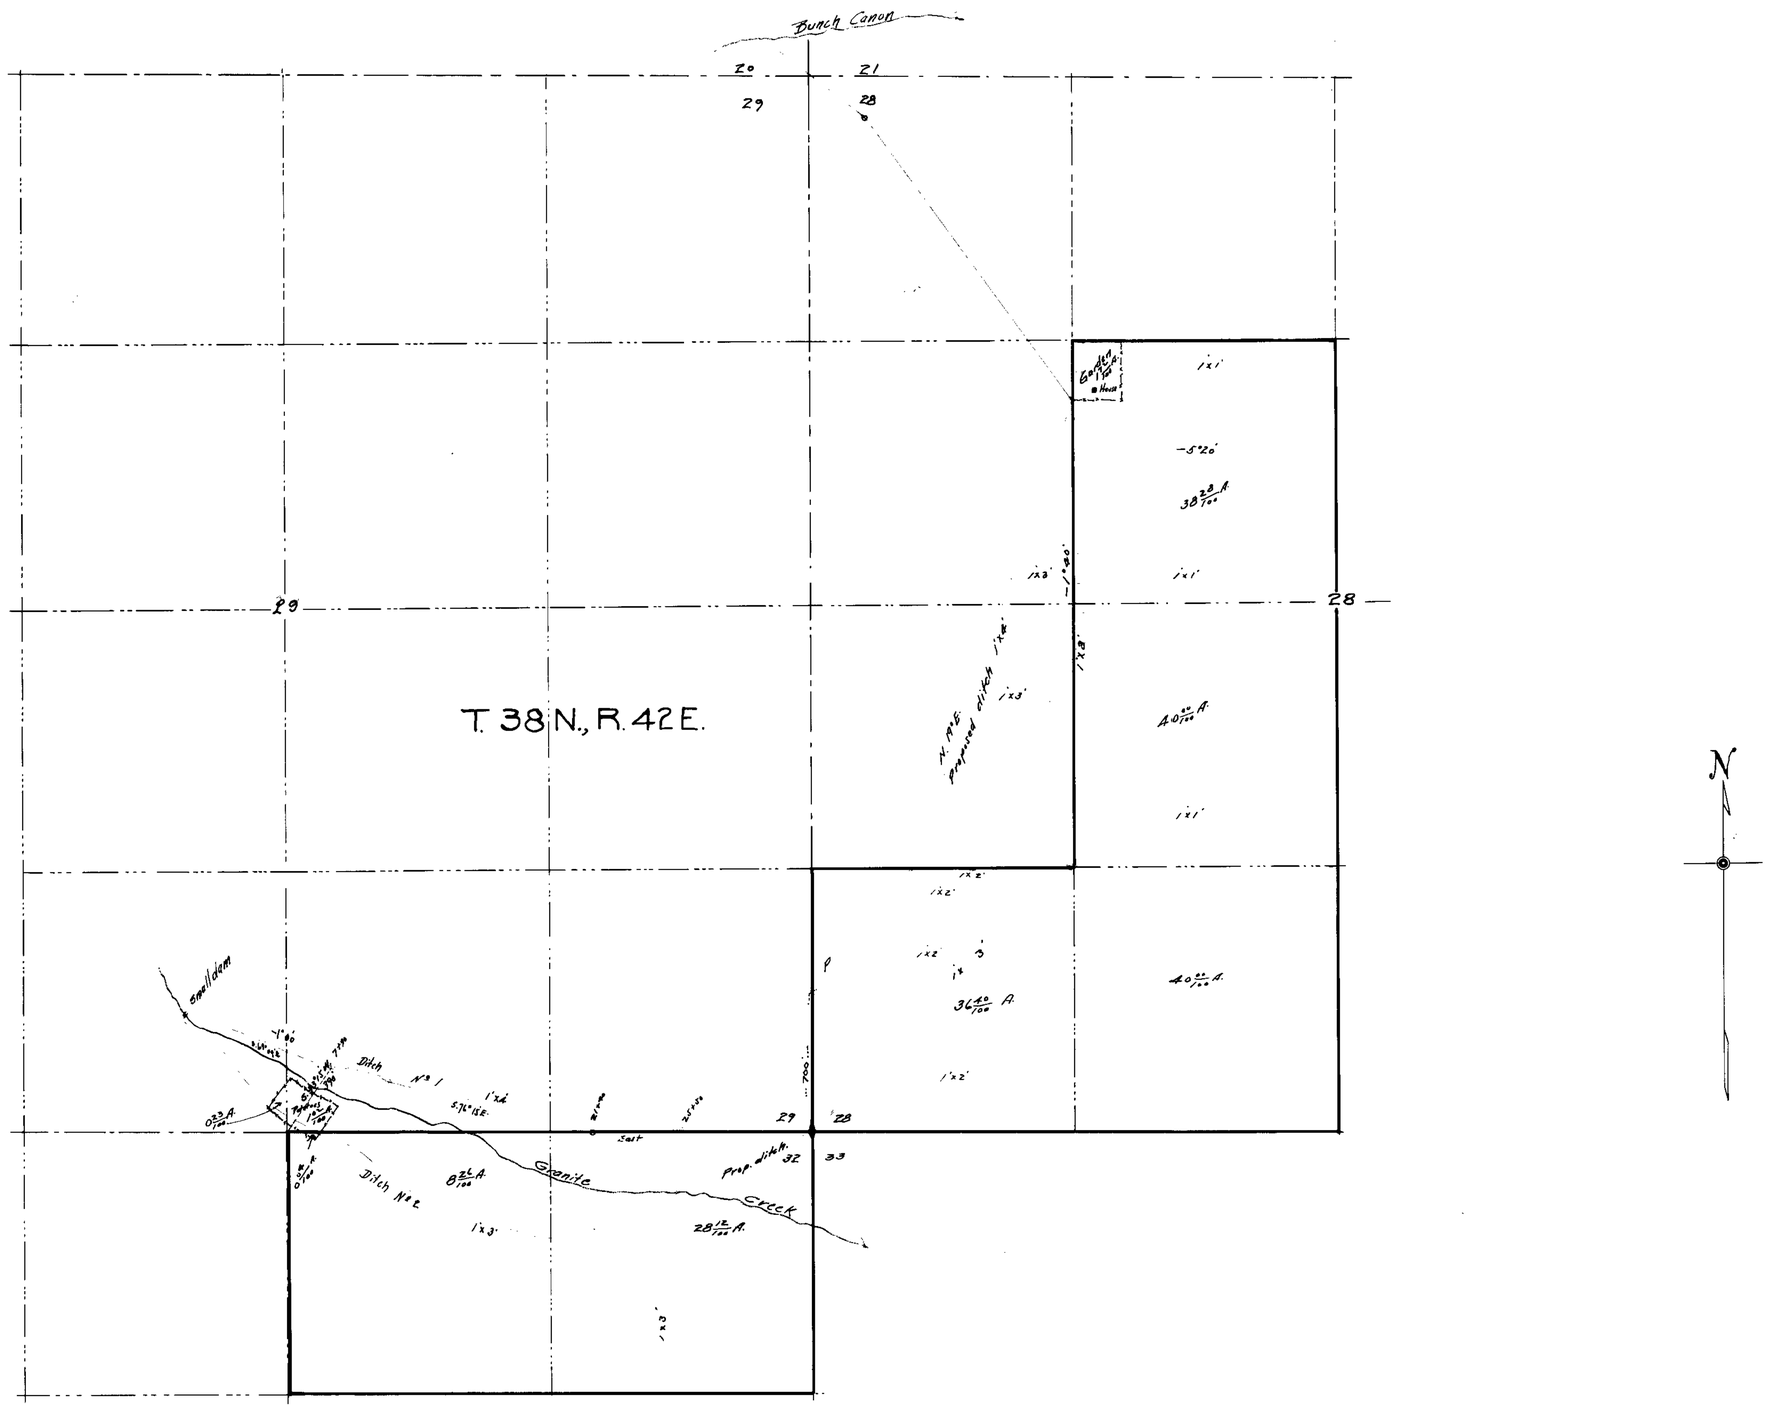

State of Nevada }
County of Humboldt } ss

Horace H. Sheldon, being first duly sworn, deposes and says that the above map is a true and accurate plot of the J.R. Bunch irrigation works, as taken from the field notes of a survey made by me completed on the 23rd day of December, 1913; that such survey was made at the instance of J.R. Bunch; that the map represents the works described in application No 2333, together with the location of streams and ditches in the immediate vicinity.

Horace H. Sheldon
Surveyor

Subscribed and sworn to before me this 3rd day of January, 1914.

J. A. Langworth
Notary Public in and for Humboldt County, Nevada.

PLAT
of
SYSTEM OF IRRIGATION
OF
J.R. BUNCH
GRANITE CREEK
PERMIT No 2333
January, 1914 Scale 1" = 400'

2333