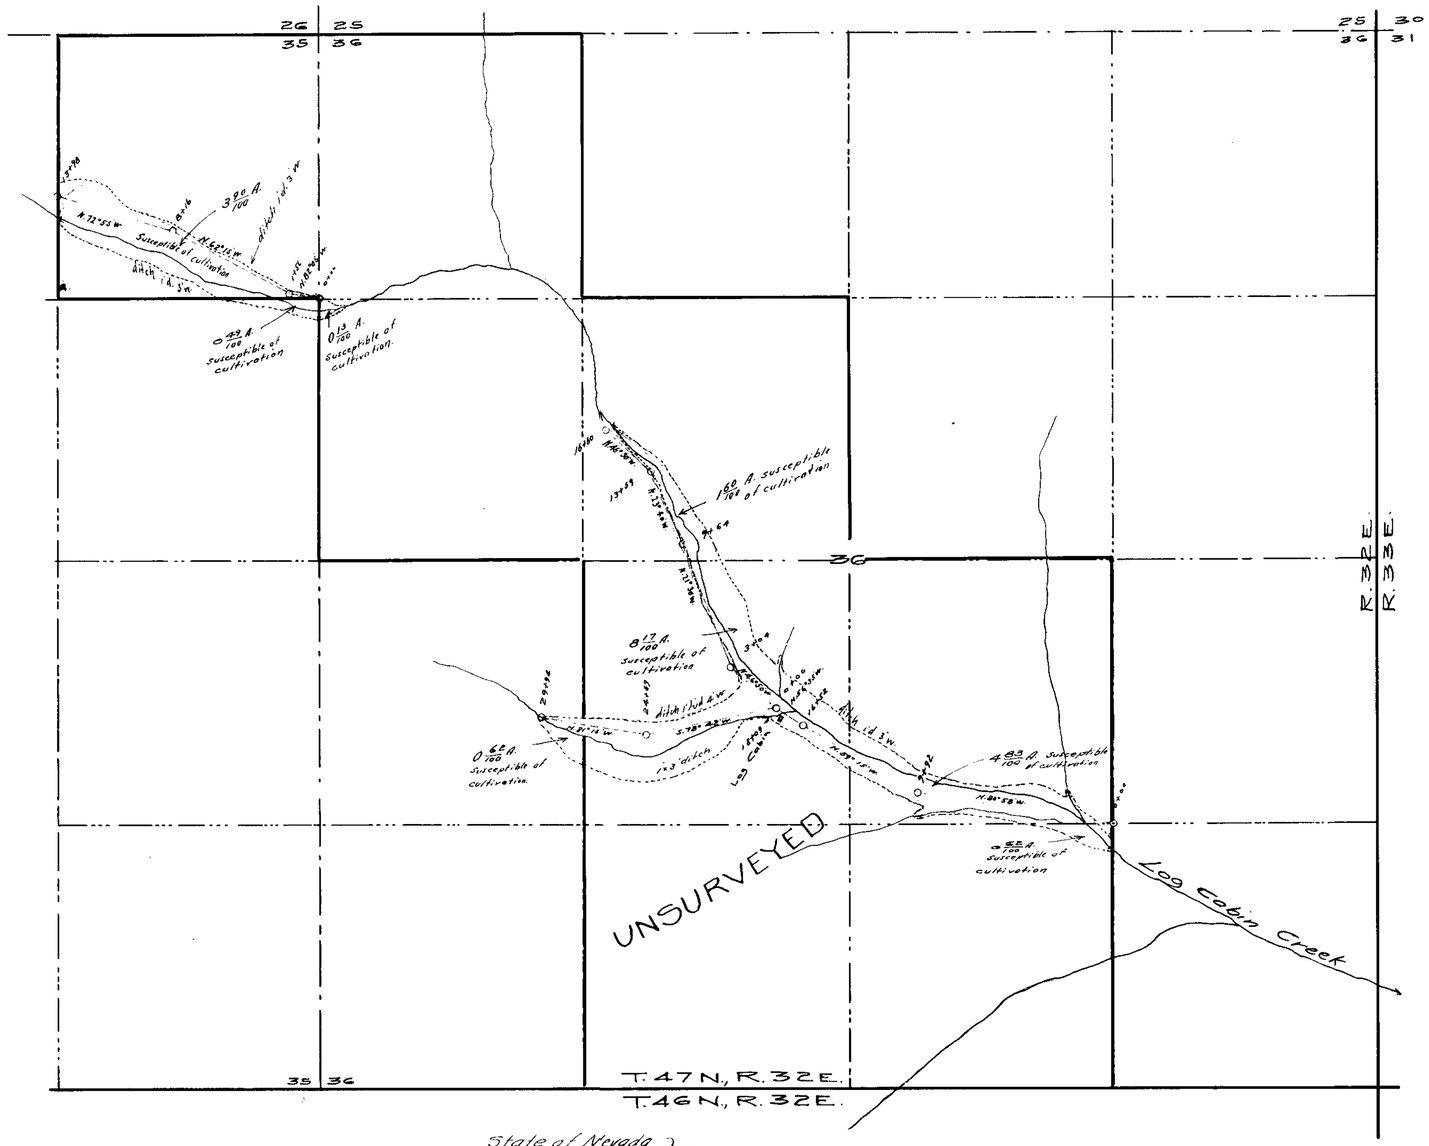

State of Nevada }
County of Humboldt } ss

Horace H. Sheldon, being first duly sworn, deposes and says that the above map is a true and accurate plat of the Juan Mentaberry Irrigation works as taken from the field notes of a survey made by me, completed on the 7th day of December, 1911; that such survey was made at the instance of Juan Mentaberry; that the map represents the works described in Application No. 2336, together with the location of streams and ditches in the immediate vicinity.

Horace H. Sheldon, C.E., Surveyor.

Subscribed and sworn to before me, this 17th day of March, 1913.

Max A. Salter
Notary Public in and for Humboldt County, Nevada.

PLAT
OF
PROPOSED IRRIGATION SYSTEM
OF
JUAN MENTABERRY
PERMIT No. 2336
Mar. 1913 Scale 1" = 400'

2336