"Refer to."
"Application No 2345 "Mack's Creek."
Plat to accompany permit No 2345 showing lands to be irrigated by waters from "Mack's Creek", using the flood waters as well as the regular flow of creek, also point of diversion and proposed dam, canals, and laterals leading to lands taken up under the Desert Act in 1913.
Surveyed Apr 12-13- 1912.
and Jan 31 1913.
by R.E. Tilden,
Civil Engineer,
Winnemucca,
Nevada.

Scale 1" = 1000 ft.

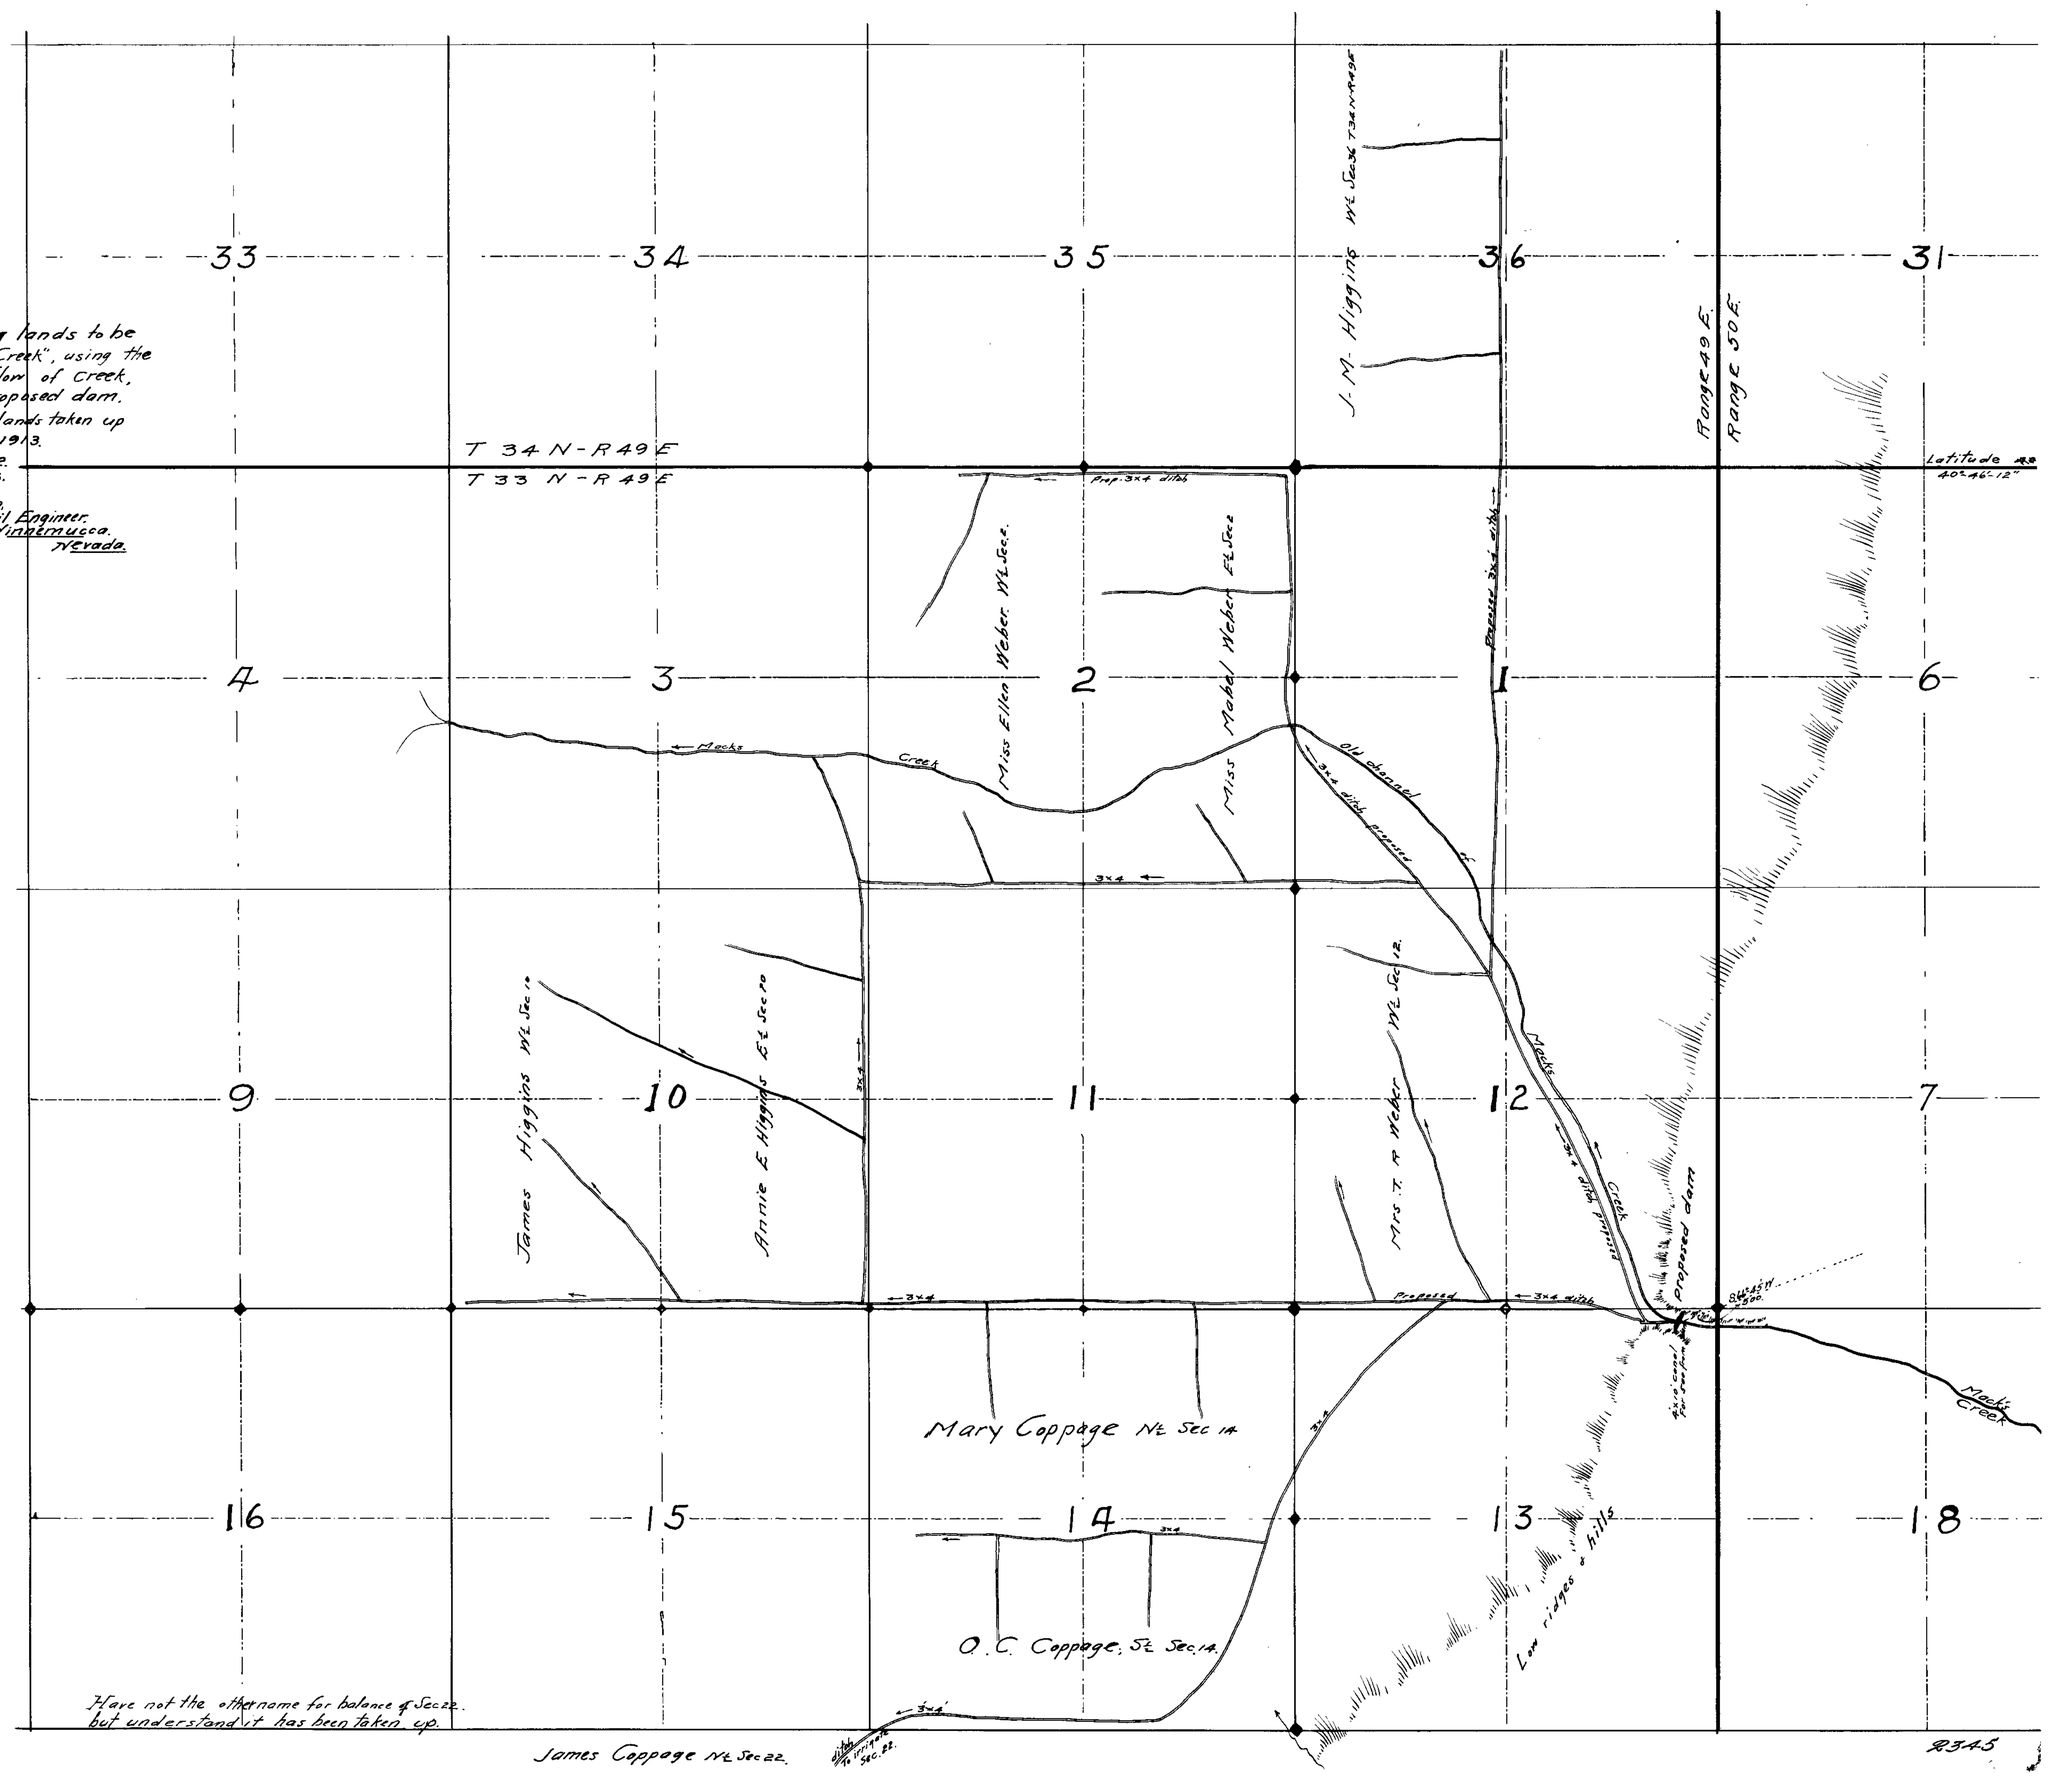

State of Nevada
County of Humboldt } ss.

I, R.E. Tilden of Winnemucca, County of Humboldt, State of Nevada, hereby certify that the above map is a true and accurate plat of the Mack's Creek Irrigation System, as taken from the field notes of a survey made by me on Apr 12-13-1912, and Jan 31st 1913, and at the instance of T.R. Weber, that it represents the works described in Application No 2345 together with the location of streams and ditches in the immediate vicinity.

Signed R.E. Tilden
Surveyor.