MAP No 2357

CLIFF SPRINGS

KAWICH CATTLE ASSOCIATION

SITUATION

On Unsurveyed Land at S.33° W. 2 1/2 miles from the S.W. Cor. Sec. 31 T. 4 S. R. 53 E. M.D.B.&M.

CERTIFICATE of ENGINEER

STATE of NEVADA }
COUNTY of NYE } SS

I, James H. Parks, of Goldfield, Nevada, do hereby Certify that This is a true and correct PLAT of the KAWICH CATTLE ASSOCIATION WATER PIPE LINE and Works as taken from my field Notes of Survey made by Me September 20th 1912 at the instance of John Connolly, Agent of said Association; That it Represents the Works described in Application No 2357, together with the Water Courses and hills of the Vicinity.

James H. Parks,
Surveyor and Civil Engineer.

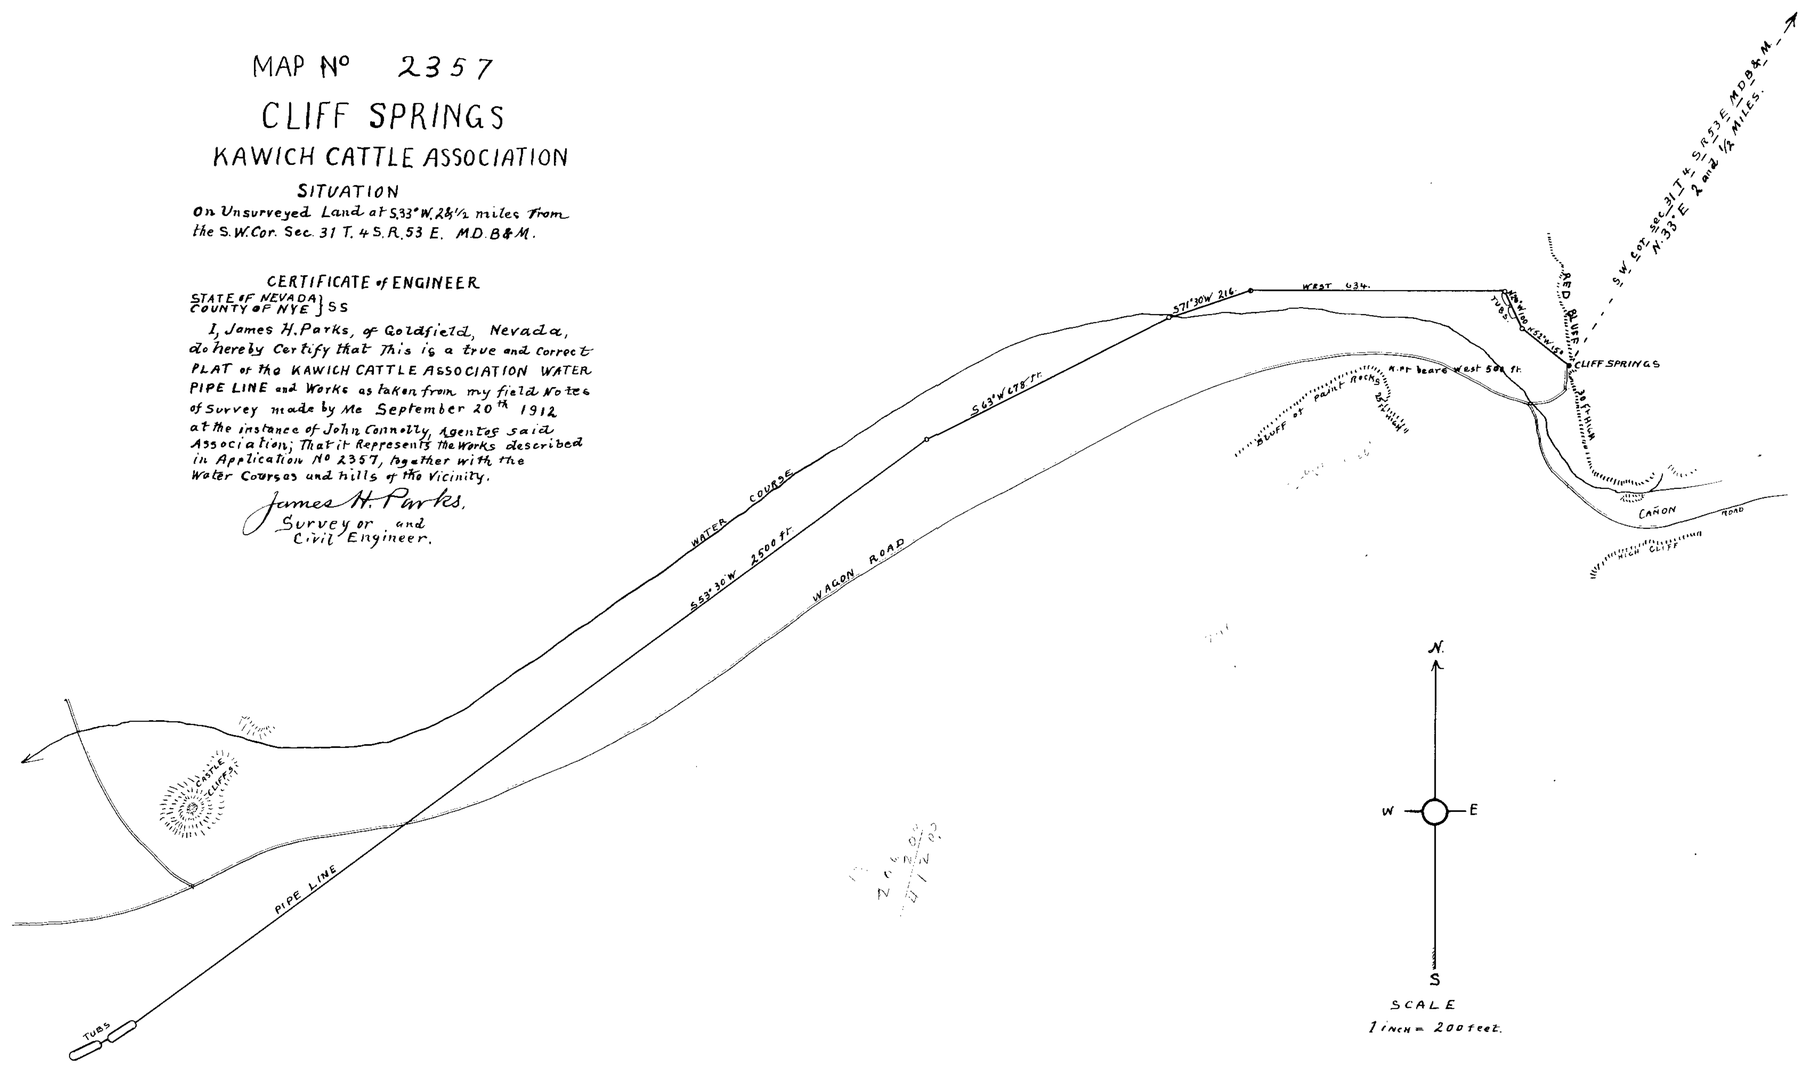

350 Bk. 3 7-23-17.
for 0.01 c.f.s.

2357