MAP N° 2361

HIDDEN SPRINGS

KAWICH CATTLE ASSOCIATION

SITUATION

On Unsurveyed Land at Lat. 37° 23' 30" North Long 116° 8' 30" West whence thro mtn Peaks bear N 69° 38' E 960 ft., S 77° 50' E 1570 ft. & S 66° 15' E 2400 ft.

CERTIFICATE of ENGINEER

STATE OF NEVADA }
COUNTY OF NYE } SS

I James H. Parks, of Goldfield, Nevada, do hereby Certify that this is a true and Correct PLAT of the KAWICH CATTLE ASSOCIATION Water Pipe Line and works as taken from my field Notes of Survey made by me at the instance of John Connolly, Agent of said Association; that it Represents the works described in Application N° 2361 together with the Water Courses and hills of the Vicinity

James H. Parks, ENGINEER.

Subscribed and sworn to before me, this 9th day of December 1912.

Frank M Church
Notary Public in and for
Esmeralda Co. Nevada.

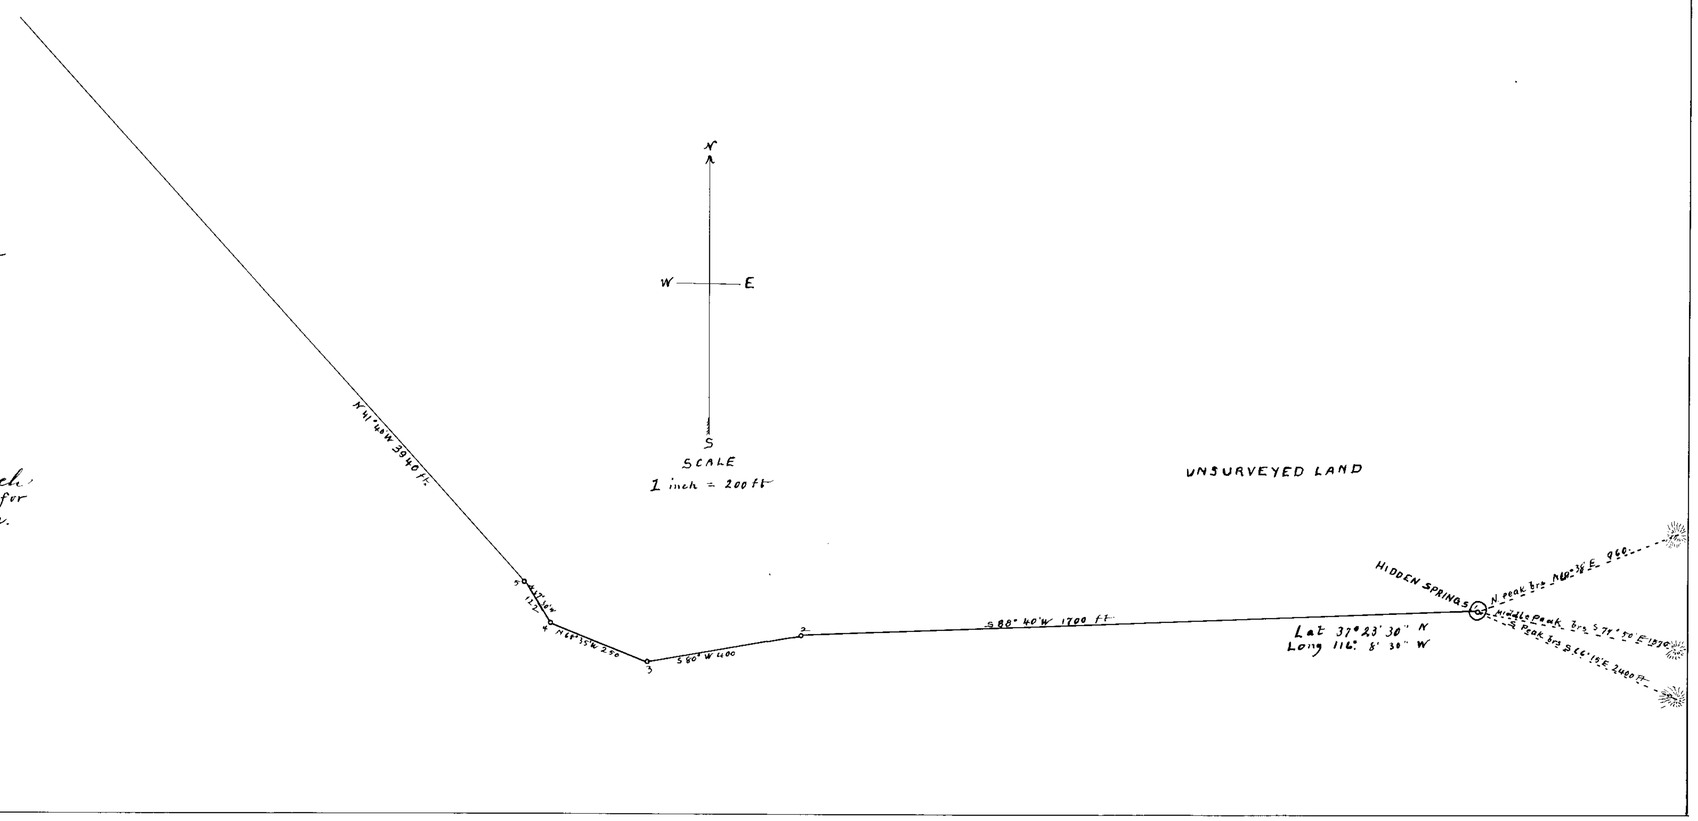

2361