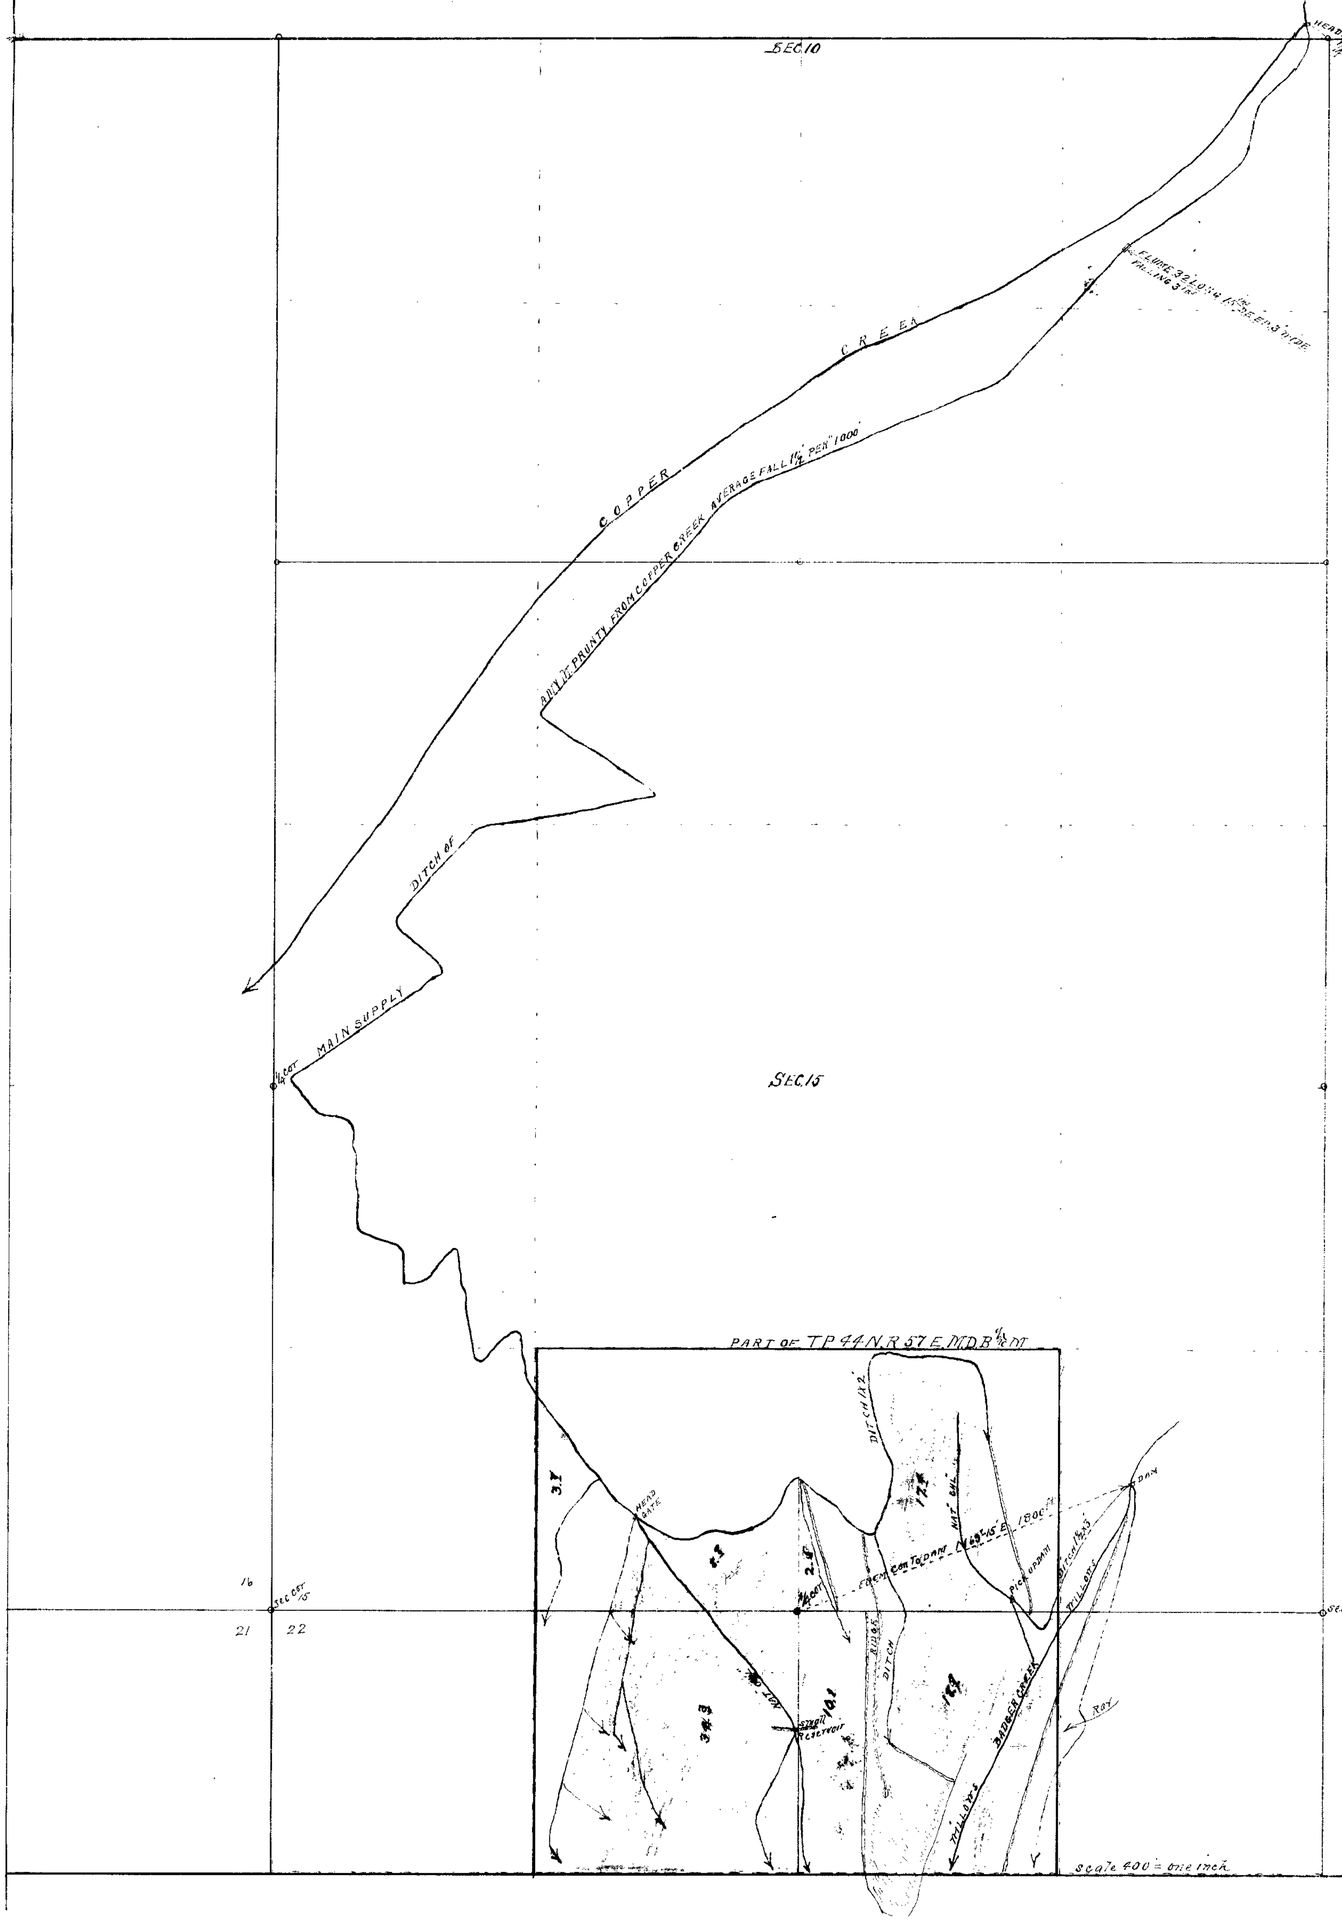

Section	Sub-Division	Township	Range	Cultivated Areas	Description of Culture	Date of first Culture
15	SW of SE	44N	57 E	19.9	Timothy and wild grass	
"	SE + SW	"	"	12.7	"	
22	NW + NE	"	"	29.0	"	
"	NE + NW	"	"	34.3	"	
			Total	95.6	"	

Proof of appropriation = MAP =
showing the D.L.C. of Mrs Amy M. Prunty, serial No 2367
State of Nevada } SS.
County of Elko }

C. M. Haws being first duly sworn, deposes and says that the above Map is a fairly accurate Plat of the lands irrigated by Amy M. Prunty, as taken from the field Notes of a survey made by me on the 12th day of Nov 1917.
that the Map and survey were made at the instance of claimant of said lands and that it fairly shows the conditions there found by me

C. M. Haws Surveyor

subscribed and sworn to before me
this 16th day of Nov 1917

Hayden Henderson
Notary Public, in and for Elko County Nevada

Note. shaded portion irrigated. Blue lines Ditches many of them not shown. Numerous head gates liberate water from Main Ditch which is taken by plow furrows in all directions and the irrigated portion is Timothy and Native grasses

452 BK 3 5-5-19.
for 959 c.f.s.

2367