SECTION.	SUBDIVISION.	TOWNSHIP.	RANGE.	ESTIMATED ACREAGE.	DESCRIPTION OF CULTURE.	DATE OF FIRST CULTURE.
13	S½ of NE¼	35 N.	61 E.	40	Hay and Grain	
13	SW¼ " "	"	"	21¼	" " "	
13	SE¼ - NW¼	"	"	10	Irrigated Pasture	
13	SW¼ " "	"	"	28⅝	" " "	
13				17½	Hay and Grain	
13	SW¼ " "	"	"	16¼	" " "	
				12½	Irrigated Pasture	
20	NW¼ - NW¼	35 N.	62 E.	6	Hay	
20	SW¼ " "	"	"	40	"	
20	NE¼ " "	"	"	16	"	
20	SE¼ " "	"	"	40	"	
20	NW¼ - NE¼	"	"	14	"	
20	SW¼ " "	"	"	35½	"	
20	NE¼ " "	"	"	15	"	
20	SE¼ " "	"	"	35¾	"	
21	NW¼ - NW¼	"	"	27½	"	
21	SW¼ " "	"	"	23½	"	
21	NE¼ " "	"	"	35¾	"	
21	SE¼ " "	"	"			
21	NW¼ - NE¼	"	"	40	"	
21	SW¼ " "	"	"	12½	"	
21	NE¼ " "	"	"	40	"	
21	SE¼ " "	"	"	31¾	"	

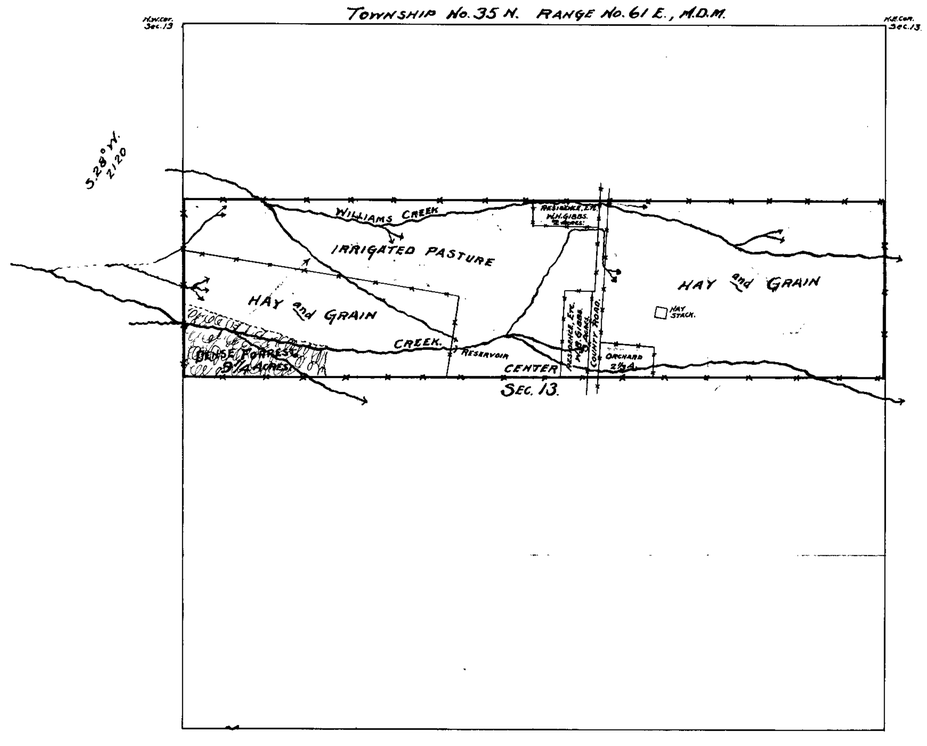

PLAT OF IRRIGATED LANDS
OWNED BY
WILLIAM B. GIBBS.

SCALE:- 600 feet to the Inch.

F.H. RUSSELL, C.E.

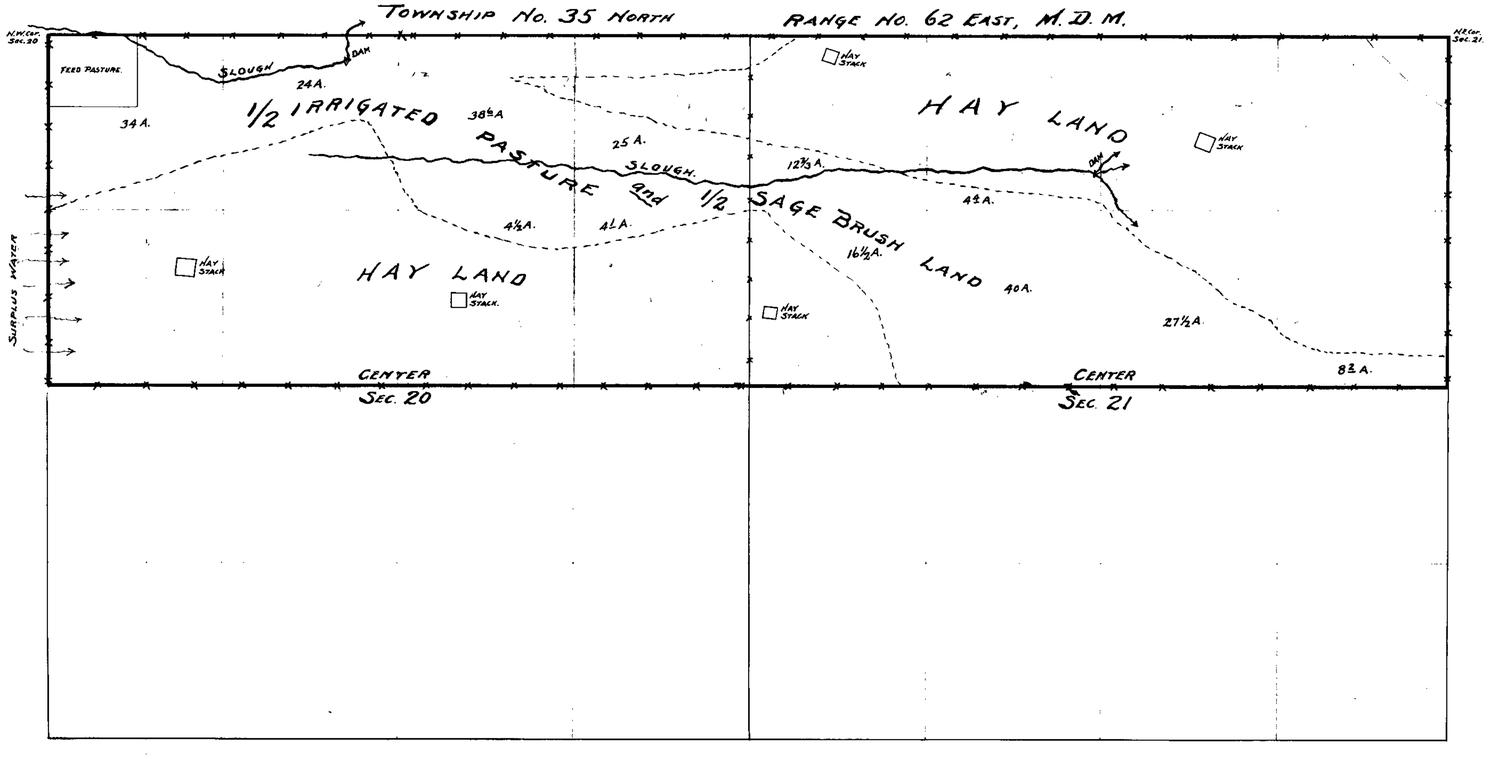

STATE OF NEVADA, }
COUNTY OF ELKO. } ss.

F.H. RUSSELL, being first duly sworn, deposes and says that the above map is a true and accurate plat of the lands irrigated by WILLIAM B. GIBBS as taken from the field notes of a survey made by me, completed on the 5th day of April, 1912.

That the survey and map were made at the instance of William B. Gibbs, owner of said lands and that it truly represents the irrigated lands of said owner.

F.H. Russell
Surveyor.

Subscribed and sworn to before me this 16th day of April, 1912

Notary Public, in and for Elko County, Nevada.

2371