SECTION.	SUB-DIVISION	TOWNSHIP	RANGE			

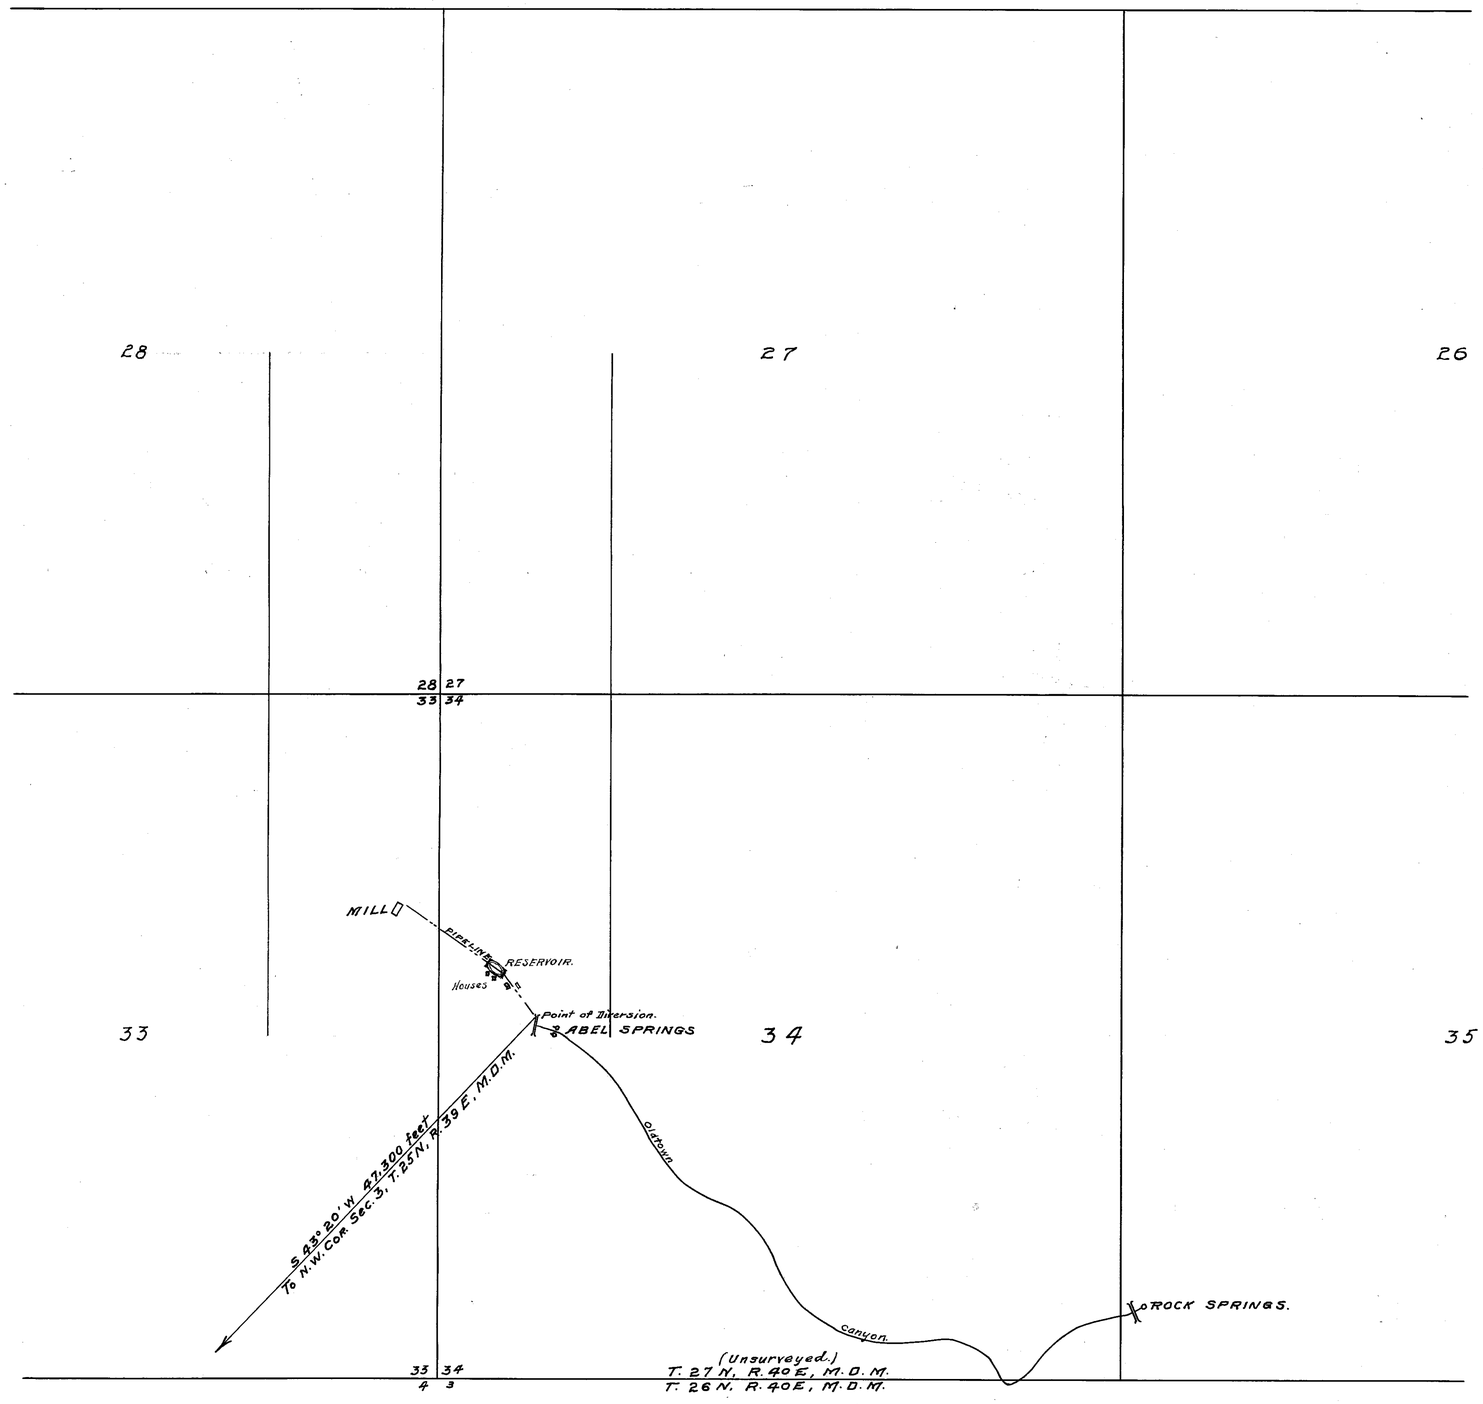

STATE OF NEVADA }
COUNTY OF LANDER } ss.

T.P. LIDDELL, being first duly sworn, deposes and says that the above map is a true and accurate plat of the mining works, as taken from the field notes of a survey made under my supervision and direction, completed on the 10th. day of March, 1912; that such survey was made at the instance of W.F. Pincham, agent for the Jersey Valley Mines Company; that the map represents the works described in application No. 2372, together with the location of streams and ditches in the immediate vicinity.

T. P. Liddell, Surveyor.

SUBSCRIBED AND SWORN TO BEFORE ME THIS 4th. DAY OF OCTOBER 1912.

H. E. Driscoll
Notary Public in and for Lander County, Nevada.

242 Bk. 3 12-12-14.
for 0.20 c.f.s

APPLICATION No. 2372.

MAP SHOWING LOCATION OF ROCK AND ABEL SPRINGS, POINT OF DIVERSION OF WATER FROM OLD TOWN CANYON AND LOCATION OF MILL, PIPELINE, RESERVOIR AND HOUSES OF THE JERSEY VALLEY MINES COMPANY, HUMBOLDT COUNTY, NEVADA.

Scale 1 in. = 600 FT.

T.P. Liddell - Battle Mountain, Nevada - Engineer.

FILED
OCT 5 1912
STATE ENGINEER'S OFFICE

2372