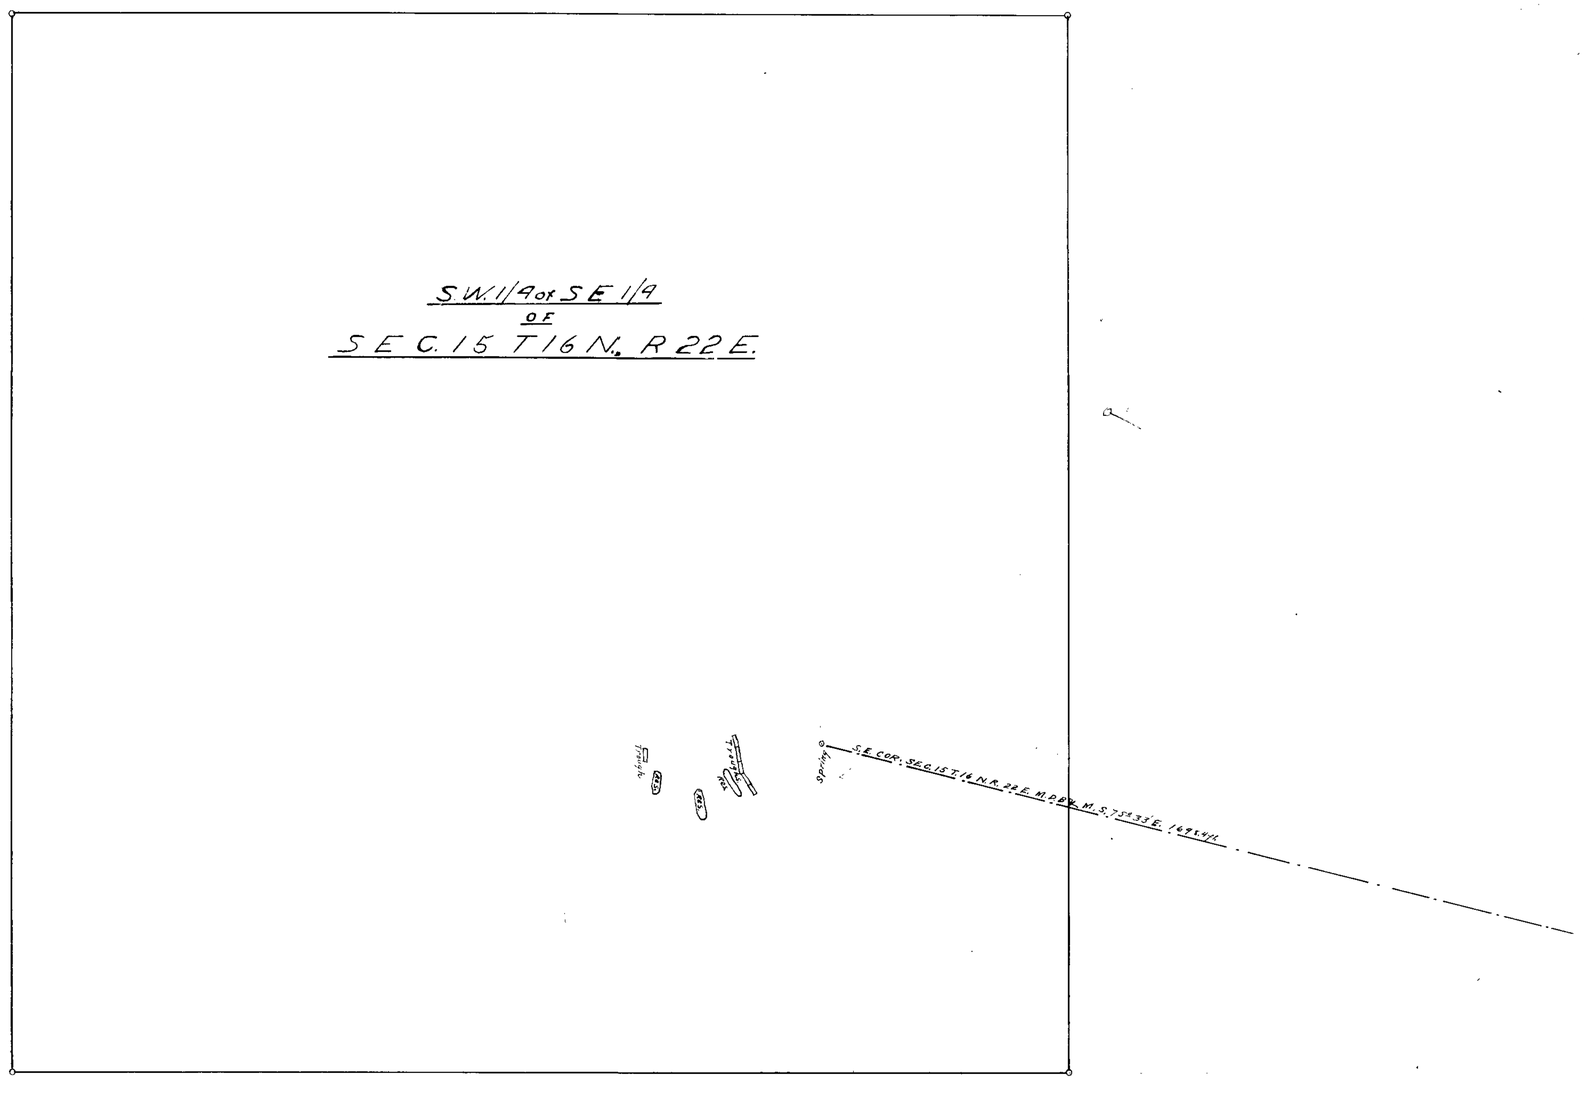

State of Nevada
County of ~~Lyon~~ Ouray ss.

Thos. P. Mack, being first duly sworn, deposes and says, that the above map is a true and correct plat of the improvements made by made by Saturnino Urrutia for the purpose of utilizing the water from the spring named in aplication no. 2373 for domestic purposes and watering stock, as taken from the field notes of a survey made by me, completed on the 29th day of May 1913; that the map and survey were made at the instance of Saturnino Urrutia, claimant for the waters from said spring.

Thos P. Mack surveyor

subscribed and sworn to before me this 2nd day of June 1913

R. A. McKay
Chief Clerk
State Engineer

154 BK. 3 1-5-14.
for .025 c.f.s.

PLAT
SHOWING IMPROVEMENTS
MADE BY
SATURNINO URRUTIA FOR
APPLICATION No. 2373