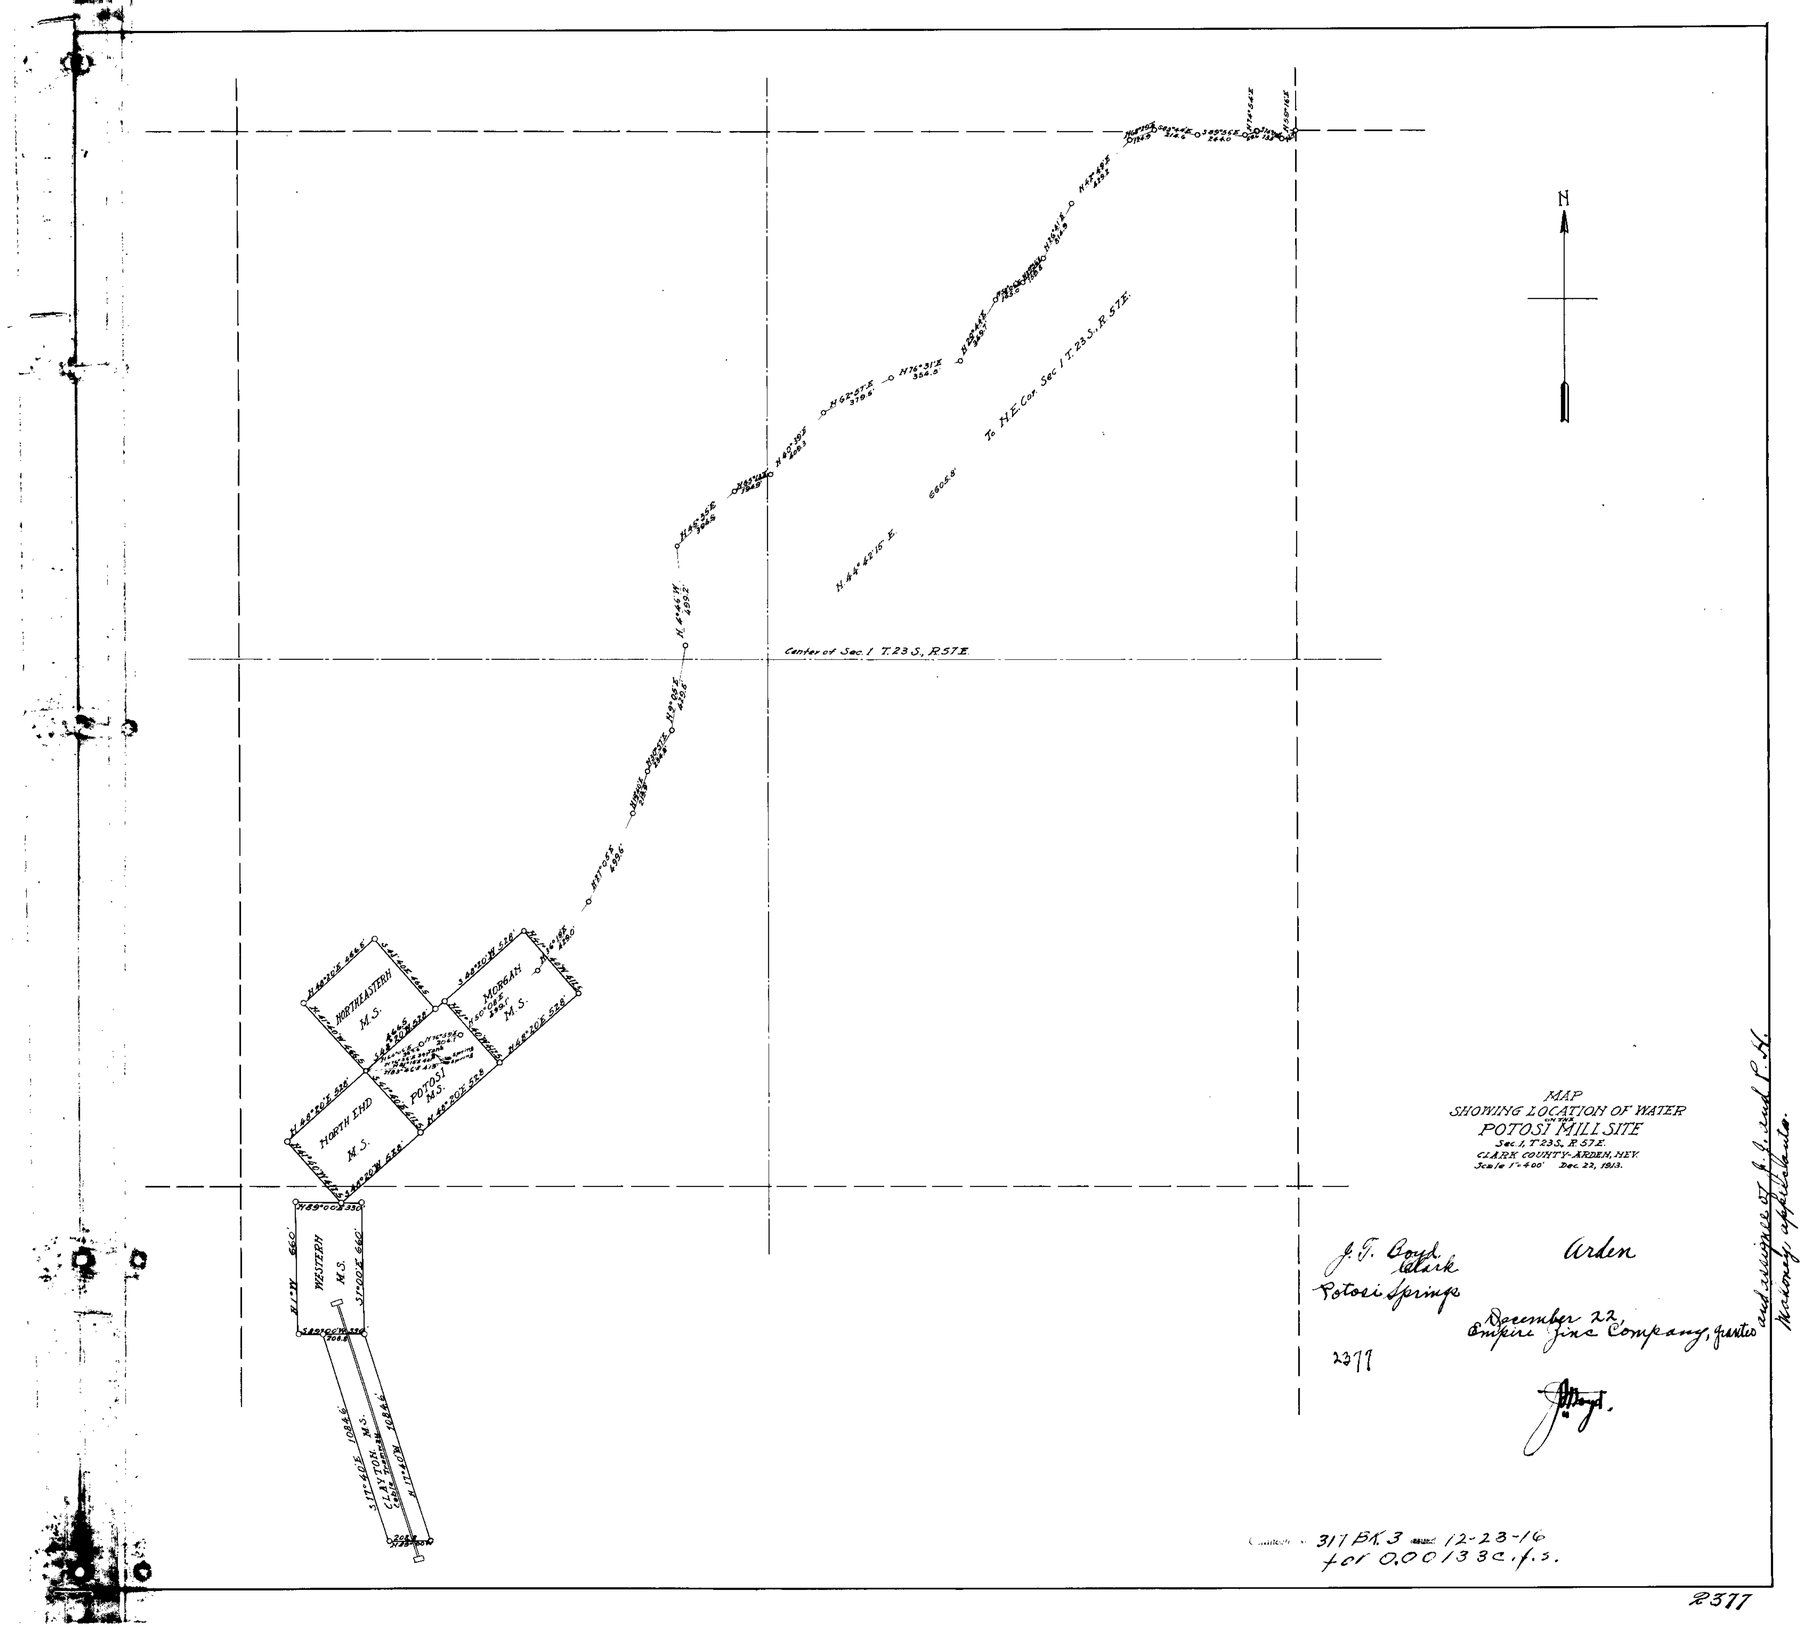
N
To N.E. Cor. Sec. 1 T. 23 S., R. 57 E.
Center of Sec. 1 T. 23 S., R. 57 E.
NORTHEASTERN M.S.
MORGAN M.S.
POTOSI M.S.
NORTH END M.S.
WESTERN M.S.
CLAYTON M.S.
MAP
SHOWING LOCATION OF WATER
ON THE
POTOSI MILL SITE
Sec. 1, T. 23 S., R. 57 E.
CLARK COUNTY-ARDEN, NEV.
Scale 1" = 400' Dec. 22, 1913.
J. T. Boyd
Clark
Potosi Springs
Arden
December 22,
Empire Zinc Company, grantee
2377
and assignee of J. J. and P. H. McKinney, appellants.
317 BK. 3 12-23-16
for 0.00133 c.f.s.
2377

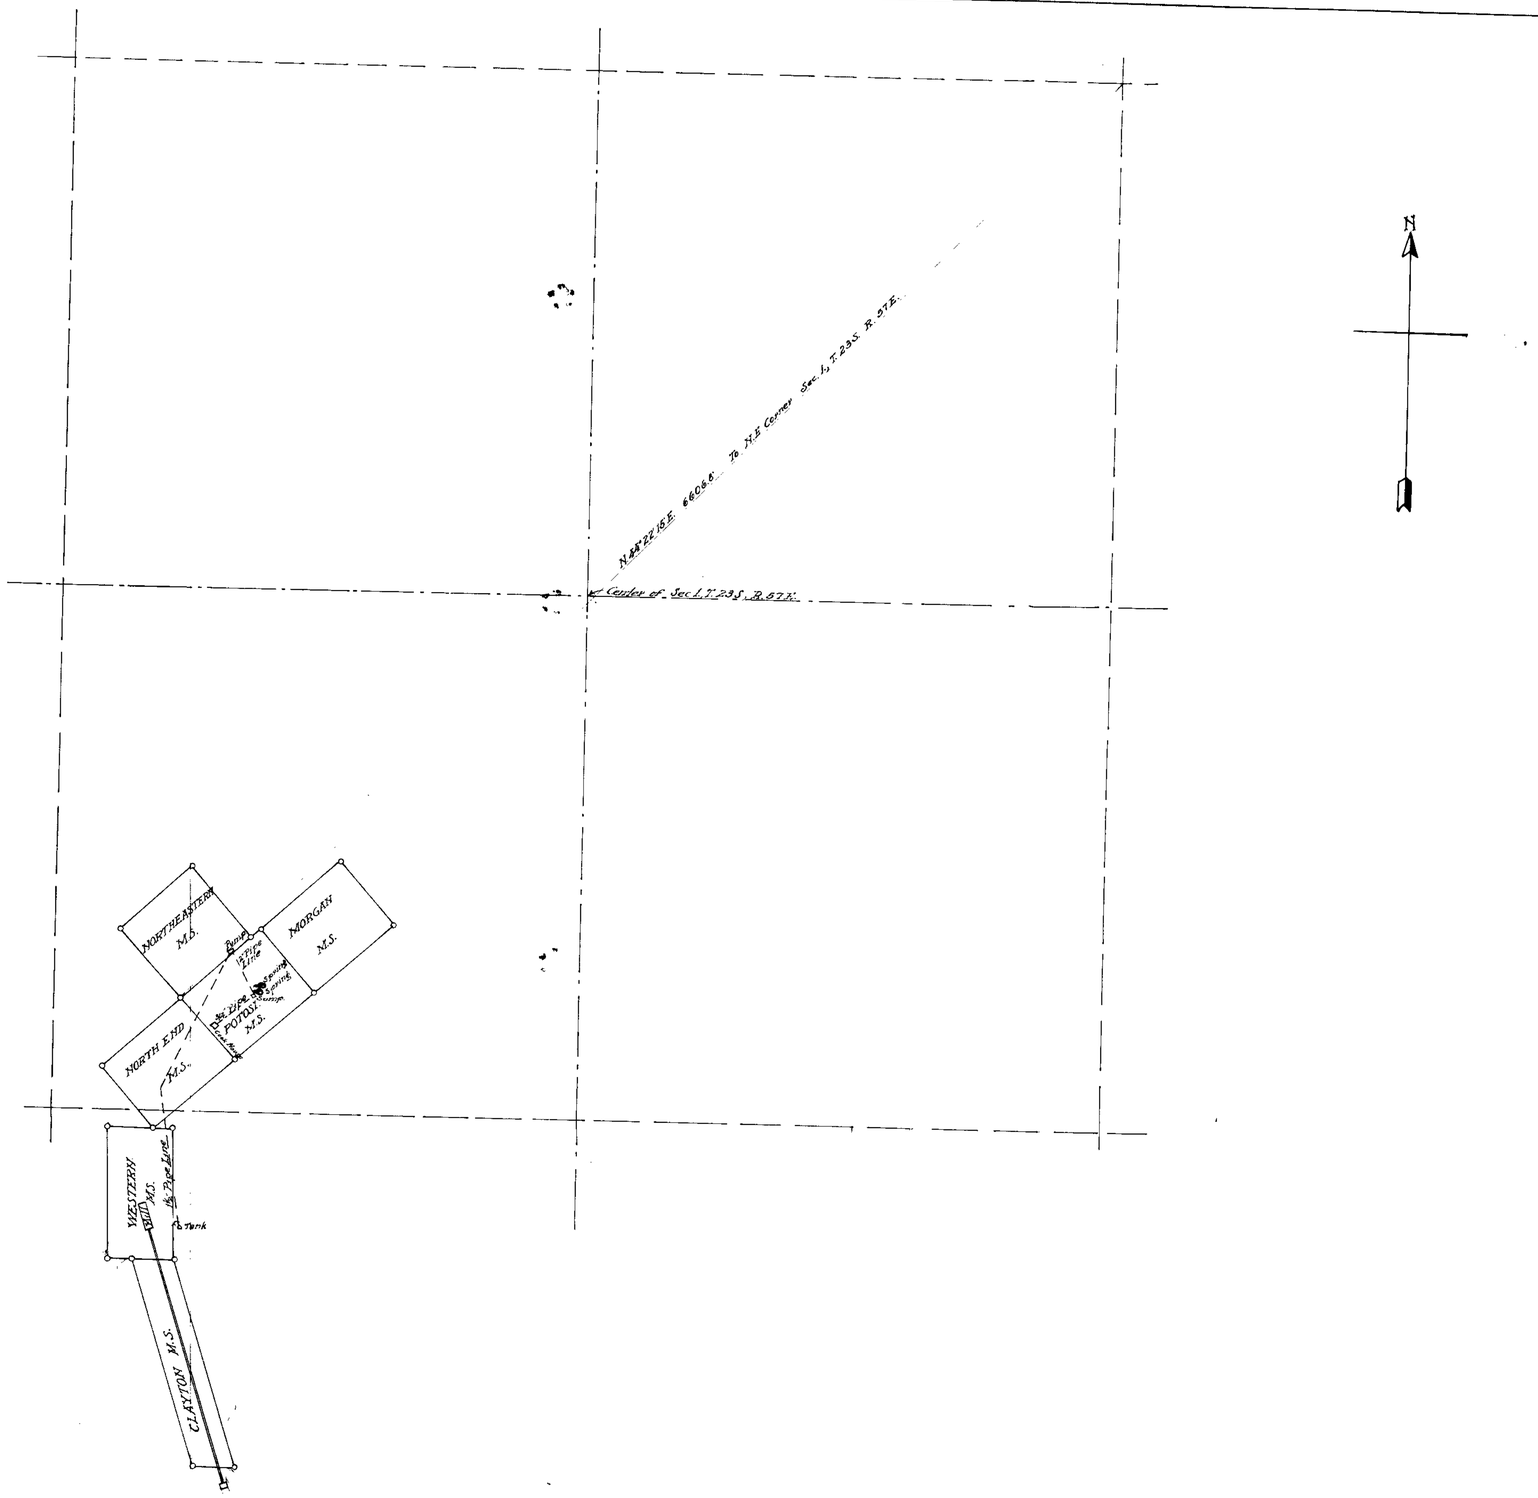

State of Nevada } S.S.
County of Clark }

I, T.H. Garnett, being first duly sworn, depose and say that the above map is a true and accurate plat of the Potosi Springs and works as taken from field notes of a survey made by me completed on December 22, 1915; that such survey was made at the instance of The Empire Zinc Company, a corporation; and that it truly represents the works described in application No. 2377.

T.H. Garnett
Engineer and Surveyor.

Subscribed and sworn to before me this 27 day of December, 1915.

W. H. Farmer
Notary Public, in and for
Clark County, Nevada

PERMIT NO. 2377
FOR
POTOSI SPRINGS
THE EMPIRE ZINC COMPANY.
Scale 1"=400' Dec. 22, 1915.

317 BK. 3 12-23-16.
for 0.00133 c.f.s.

2377