| Section | Subdivision | T N | R E | Cultivated Acreage | Description of Culture | Date of First Culture |
|---|---|---|---|---|---|---|
| 14 | NE¼ of NE¼ | 33 | 57 | 12 | Meadow | |
| " | " " " | " | " | 2.0 | Pasture | |
| " | NW¼ of NE¼ | " | " | 5.0 | Meadow | |
| " | " " " | " | " | 5.0 | Pasture | |
| " | " " " | " | " | 23.0 | Alfalfa | |
| " | SE¼ of NE¼ | " | " | 14.0 | Meadow | |
| " | SW¼ of NE¼ | " | " | 23.5 | Alfalfa | |
| | | | | | | |

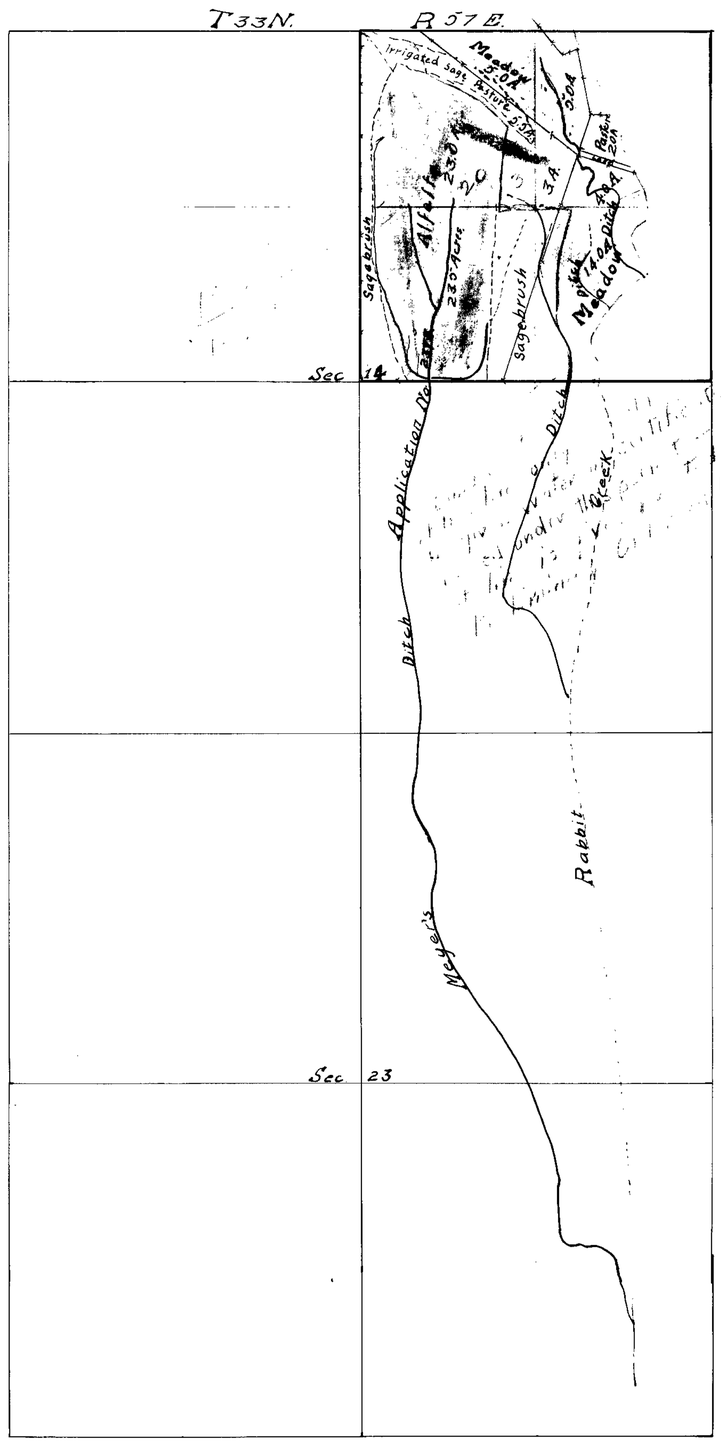


State of Nevada
County of Elko.
W.H. Settelmeyer

J.E. Meyers

June 20 4th

J.E. Meyers

J.E. Meyers

14 June 20

CERTIFICATE NO 11441 ISSUED 1/23/23

MAP
OF
LANDS
OF
J.E. MEYERS
Irrigated from Rabbit Creek
Under Application No. 2393
Surveyed June 4, 1920.
Scale 1" = 600'
W.H. Settelmeyer
Engineer.

2393