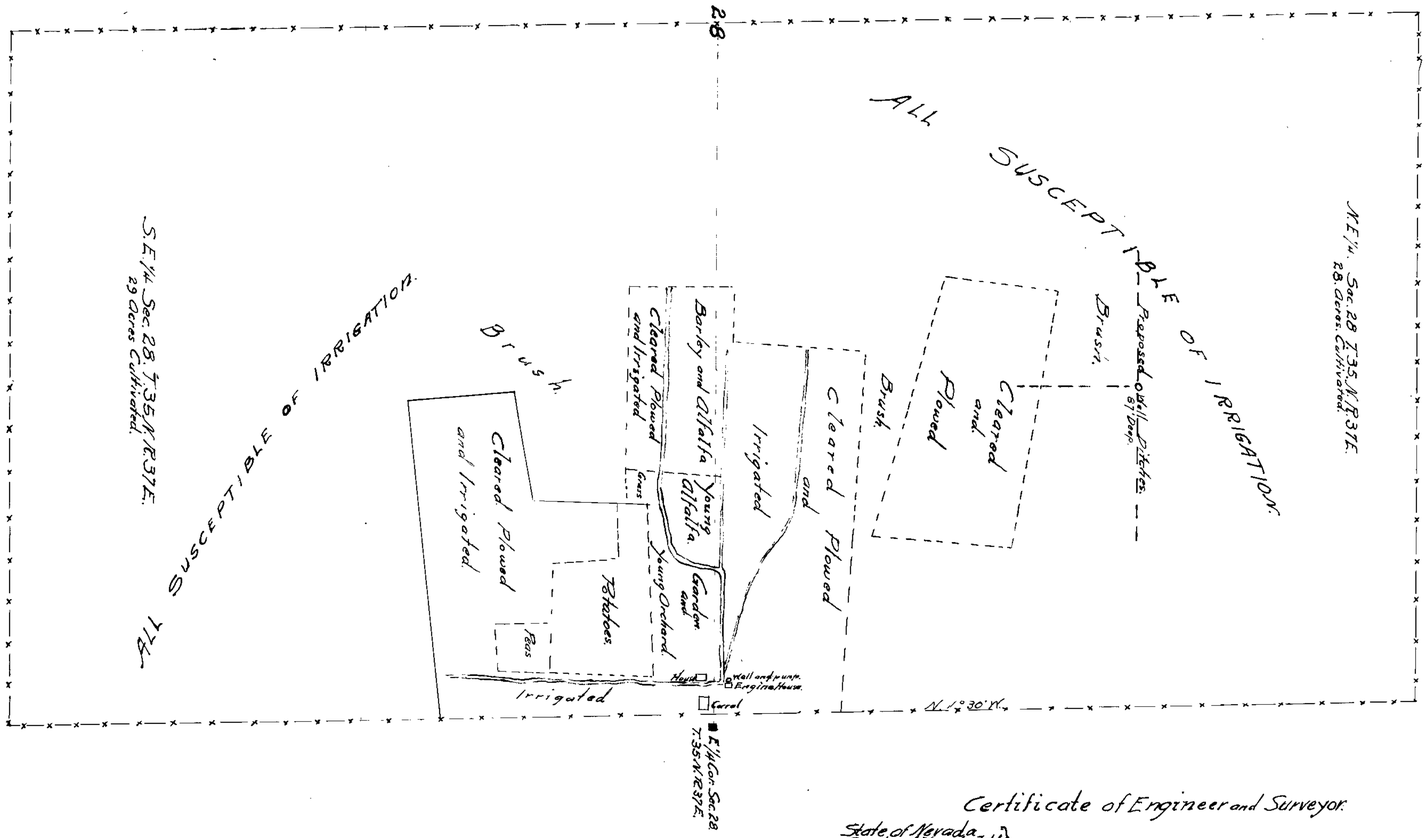

Certificate of Engineer and Surveyor.

State of Nevada
County of Humboldt }

I, J. R. von Nagell, of Winnemucca, County of Humboldt, State of Nevada hereby certify that the above map is a true and accurate plot of the Ranch and irrigation works, of M. B. Johnson, as taken from the Field notes of a survey made by me on August 7-1912 and at the instance of Milton B. Johnson; that it represents the works described in Application No. 2397, together with streams and ditches, in the immediate vicinity.

J. R. von Nagell C. E.
Surveyor.

399 BK 3 12-16-18.
1 cf. 546 c.f.s.

PLAT
of
Milton B Johnson's
Ranch
under
Application No. 2397
August 1912 , Scale 1" = 300'
J. R. von Nagell
Surveyor.

2397