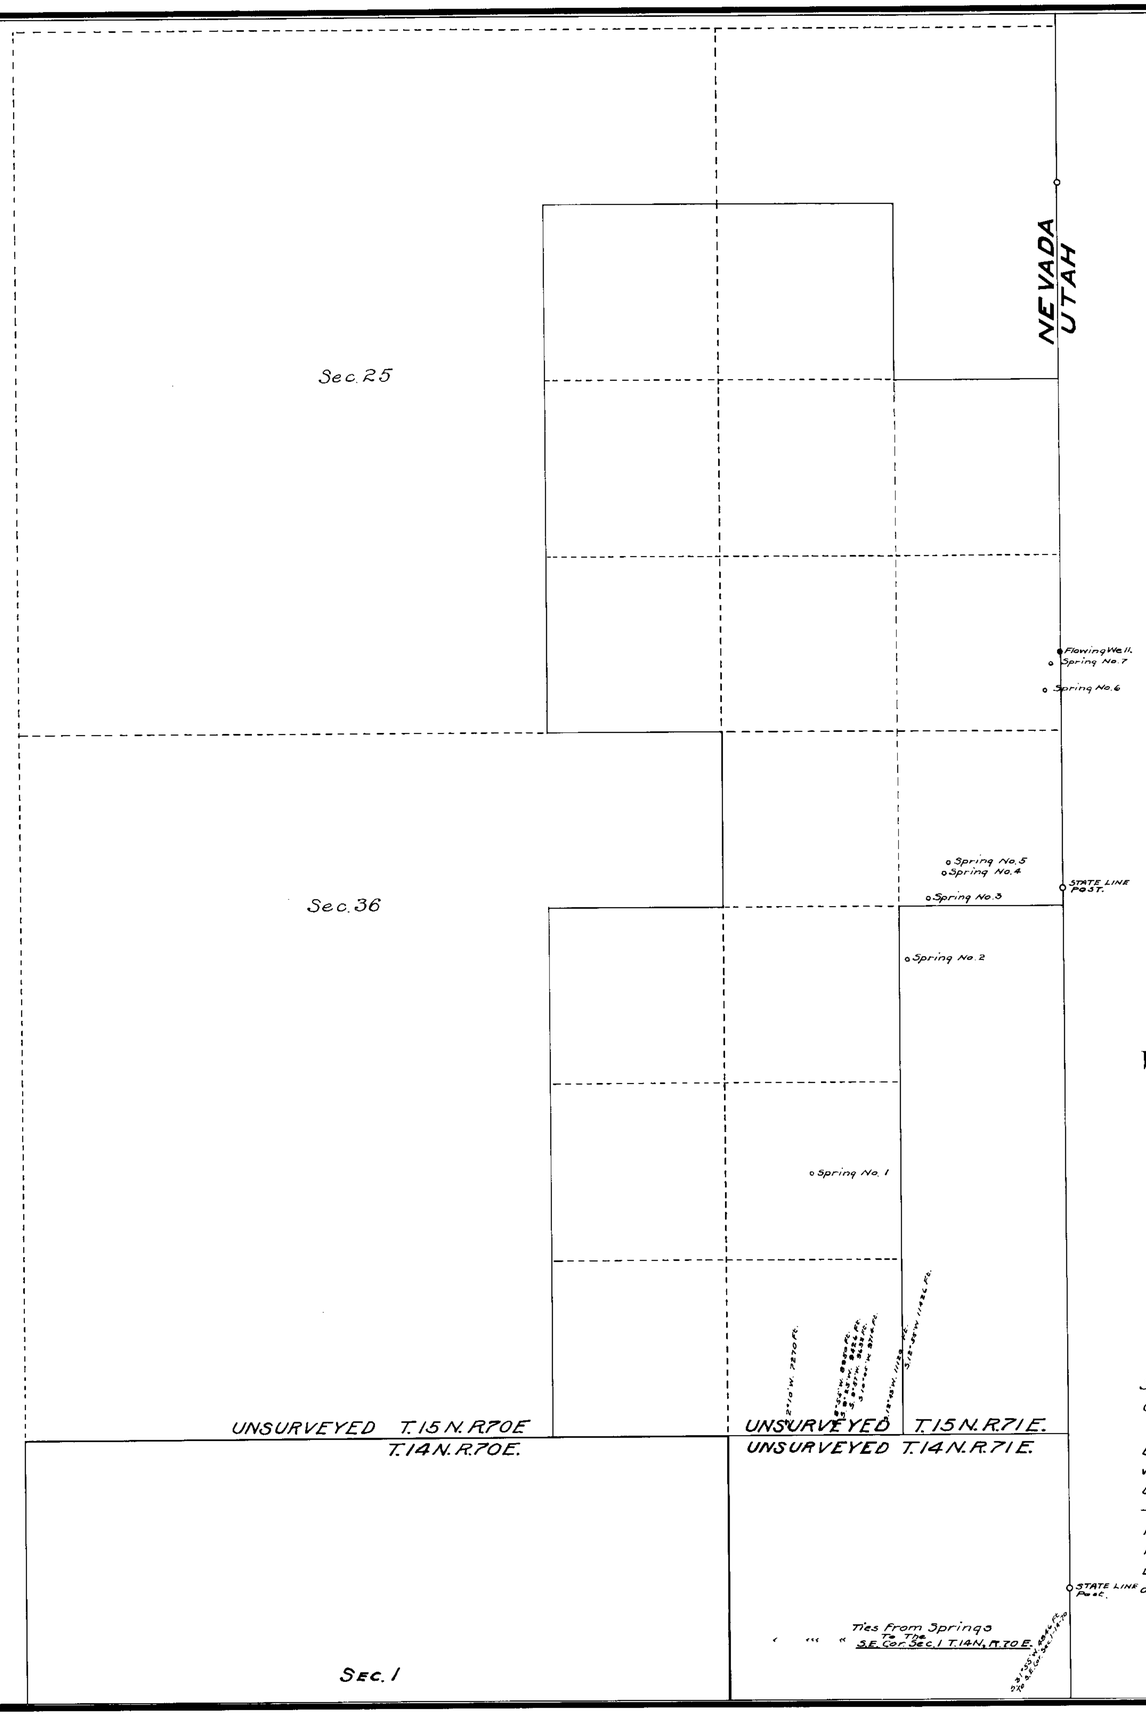

Haff & Colwell Bros. 3/20/13

MAP

Showing Ranch Property of

W. M. LLOYD, L. BENJ. LLOYD and CHARLES P. THOMPSON.

Irrigated Under Permit No. 2403

WHITE PINE COUNTY, NEVADA.

Scale 1 in = 600 Ft.

State of Nevada. }
County of White Pine } S.S.

A. B. Colwell, being first duly sworn, deposes and says that the above map is a true and accurate ptat of the irrigation works of W. M. Lloyd, L. Benj. Lloyd and Charles P. Thompson, as taken from the field notes of a survey, made under my super-vision and direction, completed on the 17th. day of March 1912, that such survey was made at the instance of Charles P. Thompson, that the map represents the works described in Application No. 2403 together with the location of streams and ditches in the immediate vicinity.

A. B. Colwell. Surveyor.

Subscribed and sworn to before me this 19th day of March 1913

Notary Public in and for White Pine County, Nevada.

2403