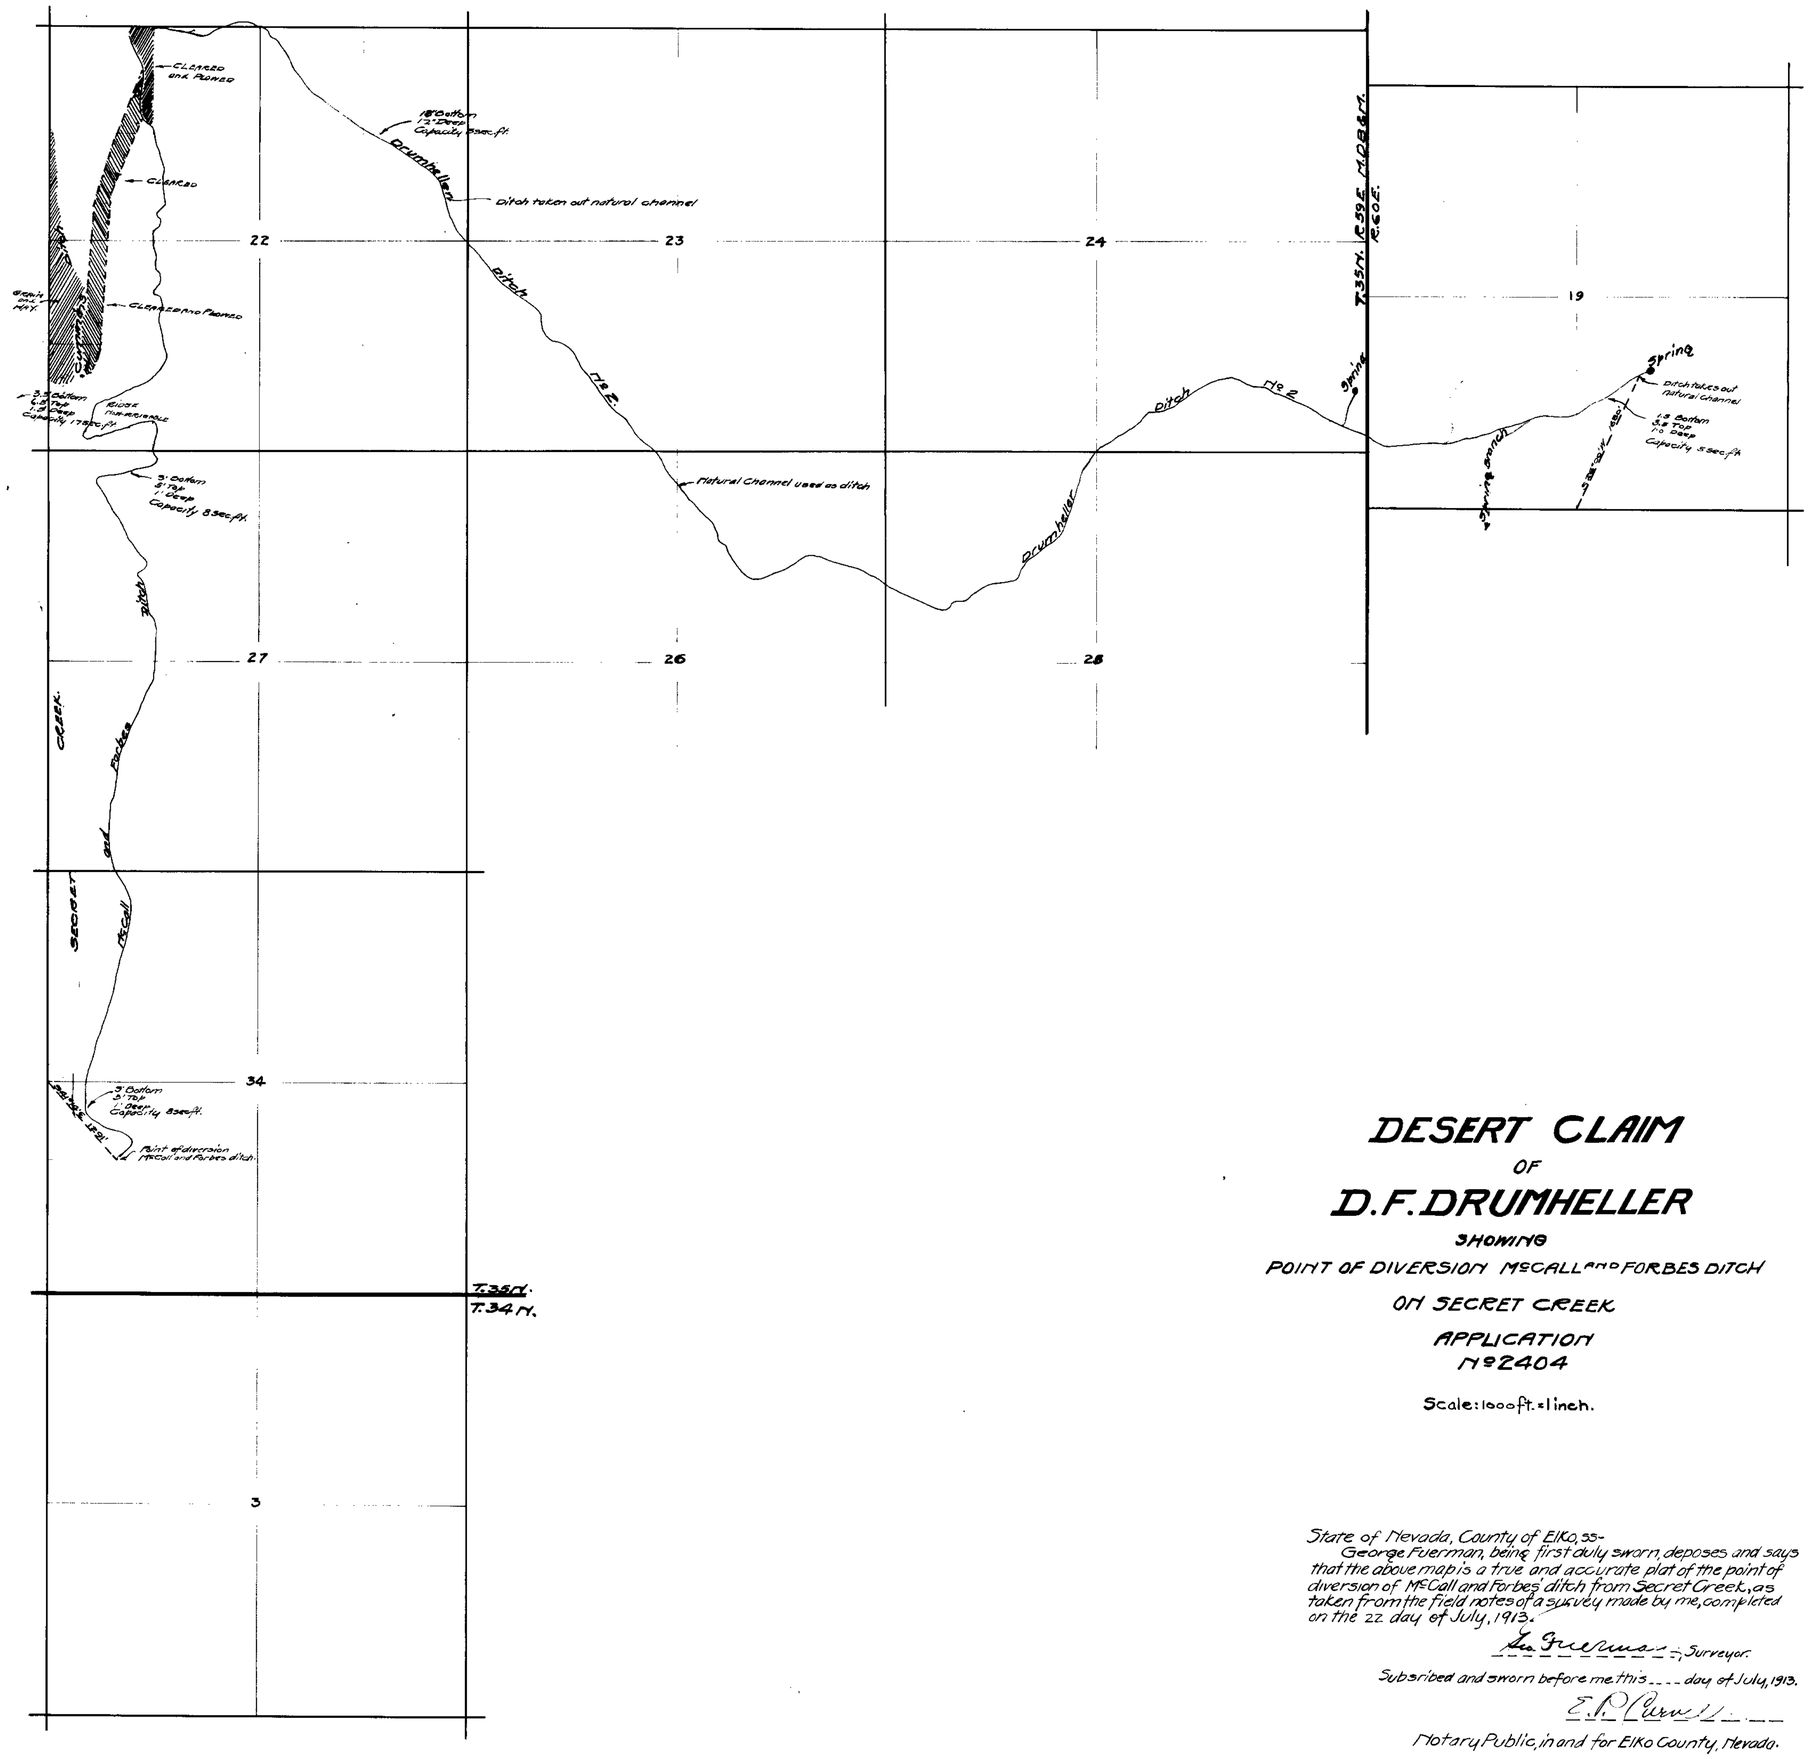

DESERT CLAIM
OF
D.F. DRUMHELLER
SHOWING
POINT OF DIVERSION McCALL AND FORBES DITCH
ON SECRET CREEK
APPLICATION
No 2404

Scale: 1000 ft. = 1 inch.

Amended
193 Bk. 3 3-24-22.
for 0.579 c.f.s.

193 Bk. 3 4-20-14.
for 0.579 c.f.s.

State of Nevada, County of Elko, ss-
George Fuerman, being first duly sworn, deposes and says that the above map is a true and accurate plat of the point of diversion of McCall and Forbes' ditch from Secret Creek, as taken from the field notes of a survey made by me, completed on the 22 day of July, 1913.

Geo. Fuerman, Surveyor.

Subscribed and sworn before me this ____ day of July, 1913.

E. P. Curry

Notary Public, in and for Elko County, Nevada.

2404