Section	Subdivision	Township	Range	Acreage to be irrigated
5	Lot 4	14 N	25 E	40
"	S½ NW¼	"	"	80
"	NE¼ SW¼	"	"	40
"	NW¼ SE¼	"	"	40
"	S½ SE¼	"	"	80
8	NE¼	"	"	158
"	E½ SE¼	"	"	70
9	W½ W½	"	"	147
16	W½	"	"	273
"	W½ E½	"	"	130
20	E½ SE¼	"	"	80
21	SE¼ SW¼	"	"	20
"	NW¼ SW¼	"	"	34
"	NE¼ NW¼	"	"	30
"	NW¼ NW¼	"	"	20
22	SE¼ SW¼	"	"	12
"	NE¼ SW¼	"	"	13
"	SE¼ NW¼	"	"	16
"	SW¼ NW¼	"	"	13
28	SW¼ SE¼	"	"	22
"	SW¼ NE¼	"	"	12
"	NE¼ NW¼	"	"	19
29	NE¼ NE¼	"	"	40
				1389 TOTAL

NOTE: Land listed above in Sec. 5 has been sold to Perazzo Bros.

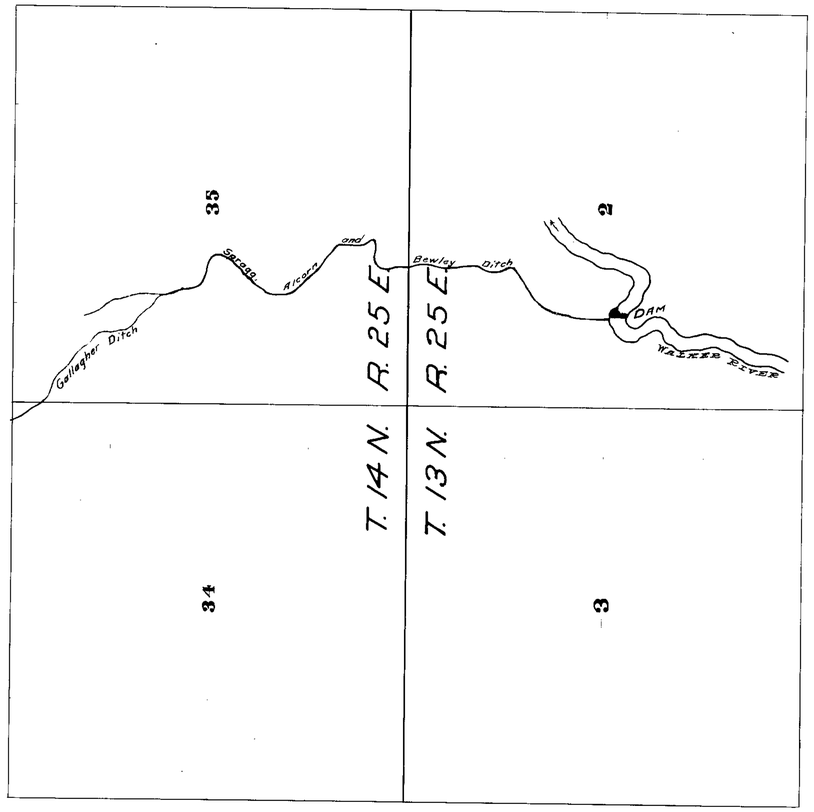

Scale: 1000 feet = 1 inch

STATE OF NEVADA
COUNTY OF ORMSBY } S.S.

I, H.M. Payne, being first duly sworn, depose and say that this map is a true and accurate plat of the ditch and land to be irrigated under permit No. 2406, as taken from a plat furnished by the applicant.

H.M. Payne
Draughtsman.

Subscribed and sworn to before me, this 29th day of October, 1917.

W. J. Knight
Notary public in and for Ormsby County, Nev.

LAND PROPOSED TO BE IRRIGATED
FROM THE
WALKER RIVER
BY
J. B. GALLAGHER
UNDER
PERMIT NO. 2406

SHEET NO. 1

2406-1

2406-2

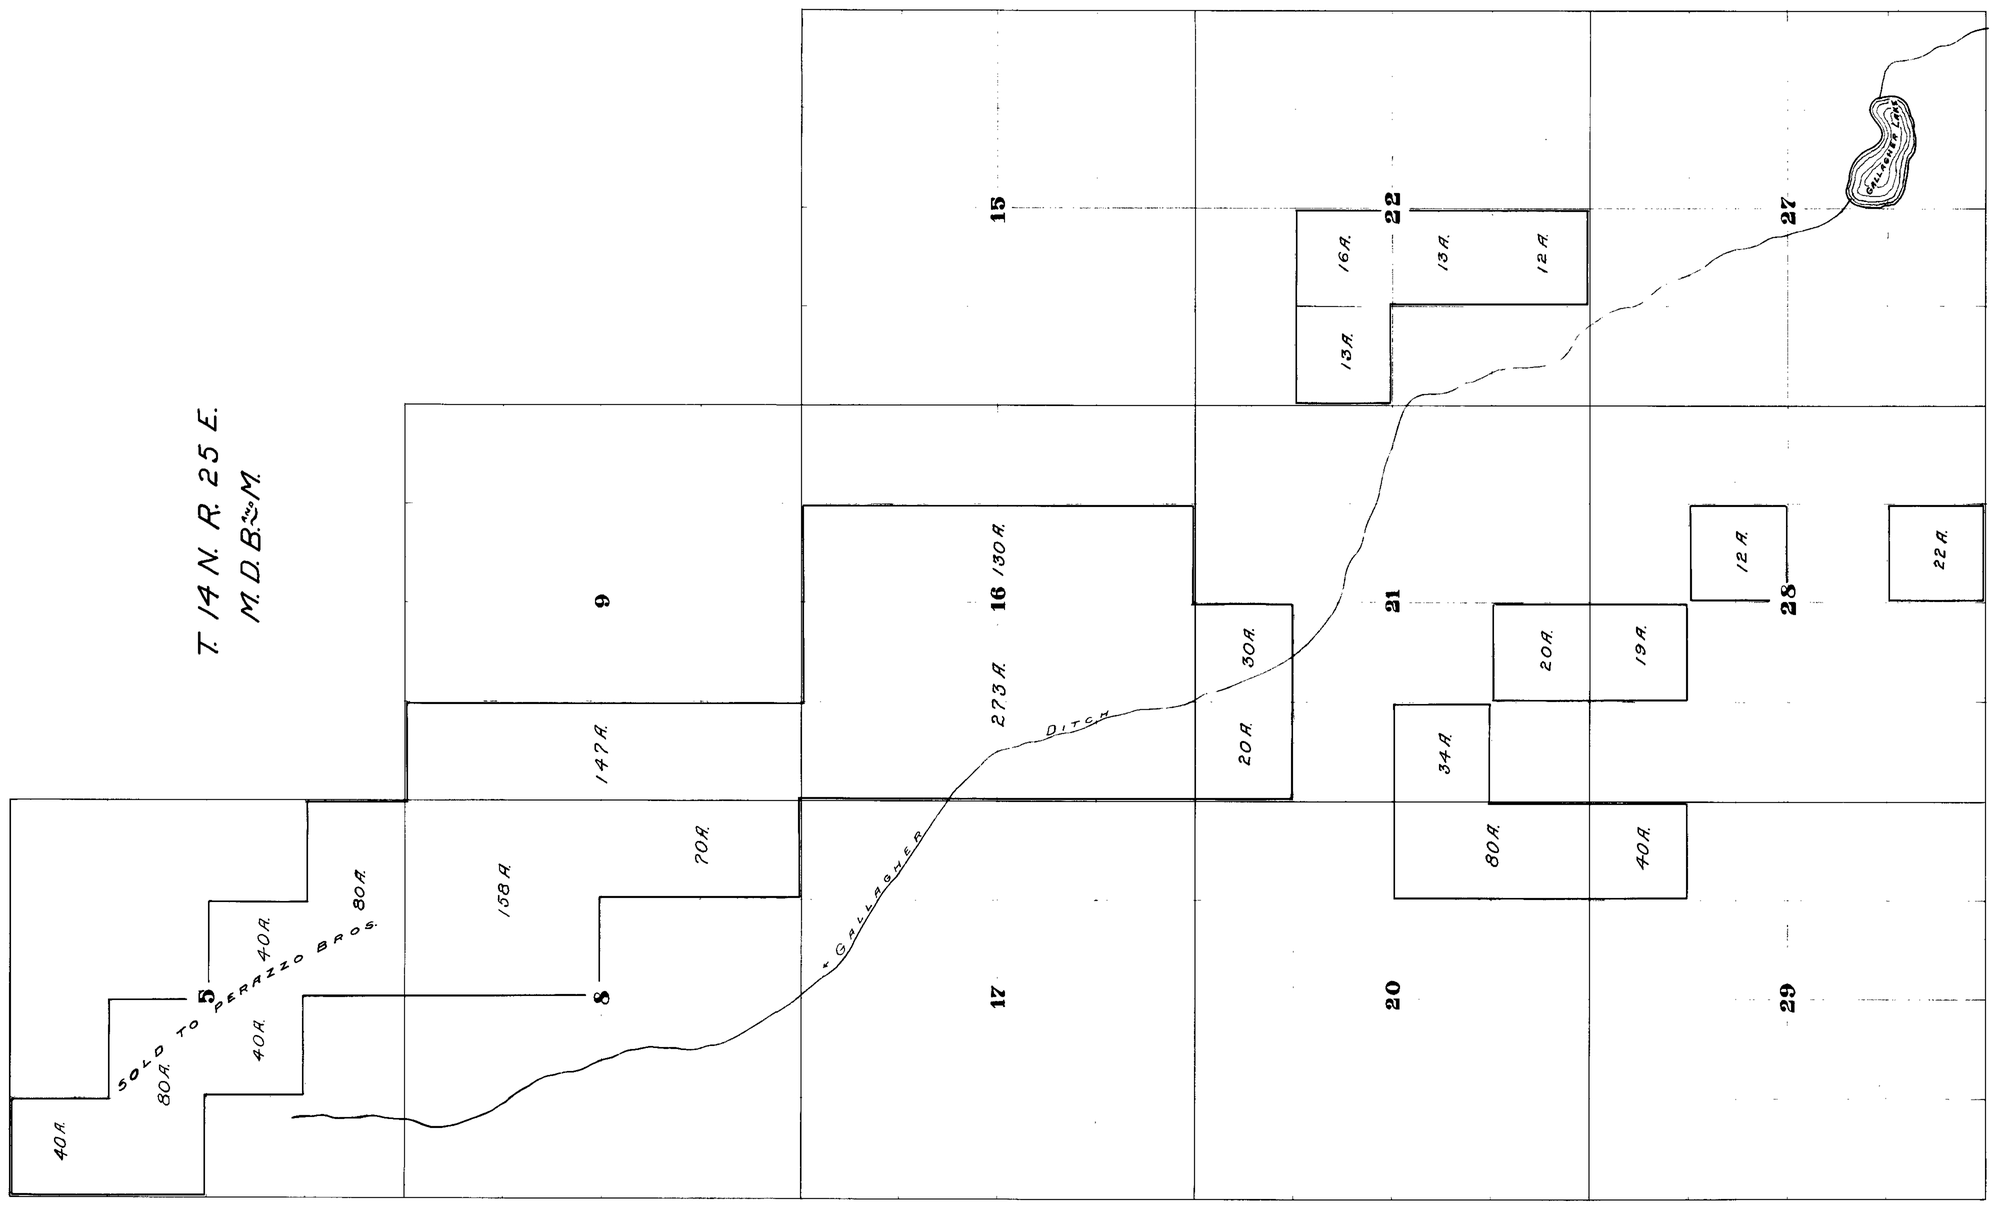

Scale: 1000 feet = 1 inch

SHEET NO. 2

2406-2