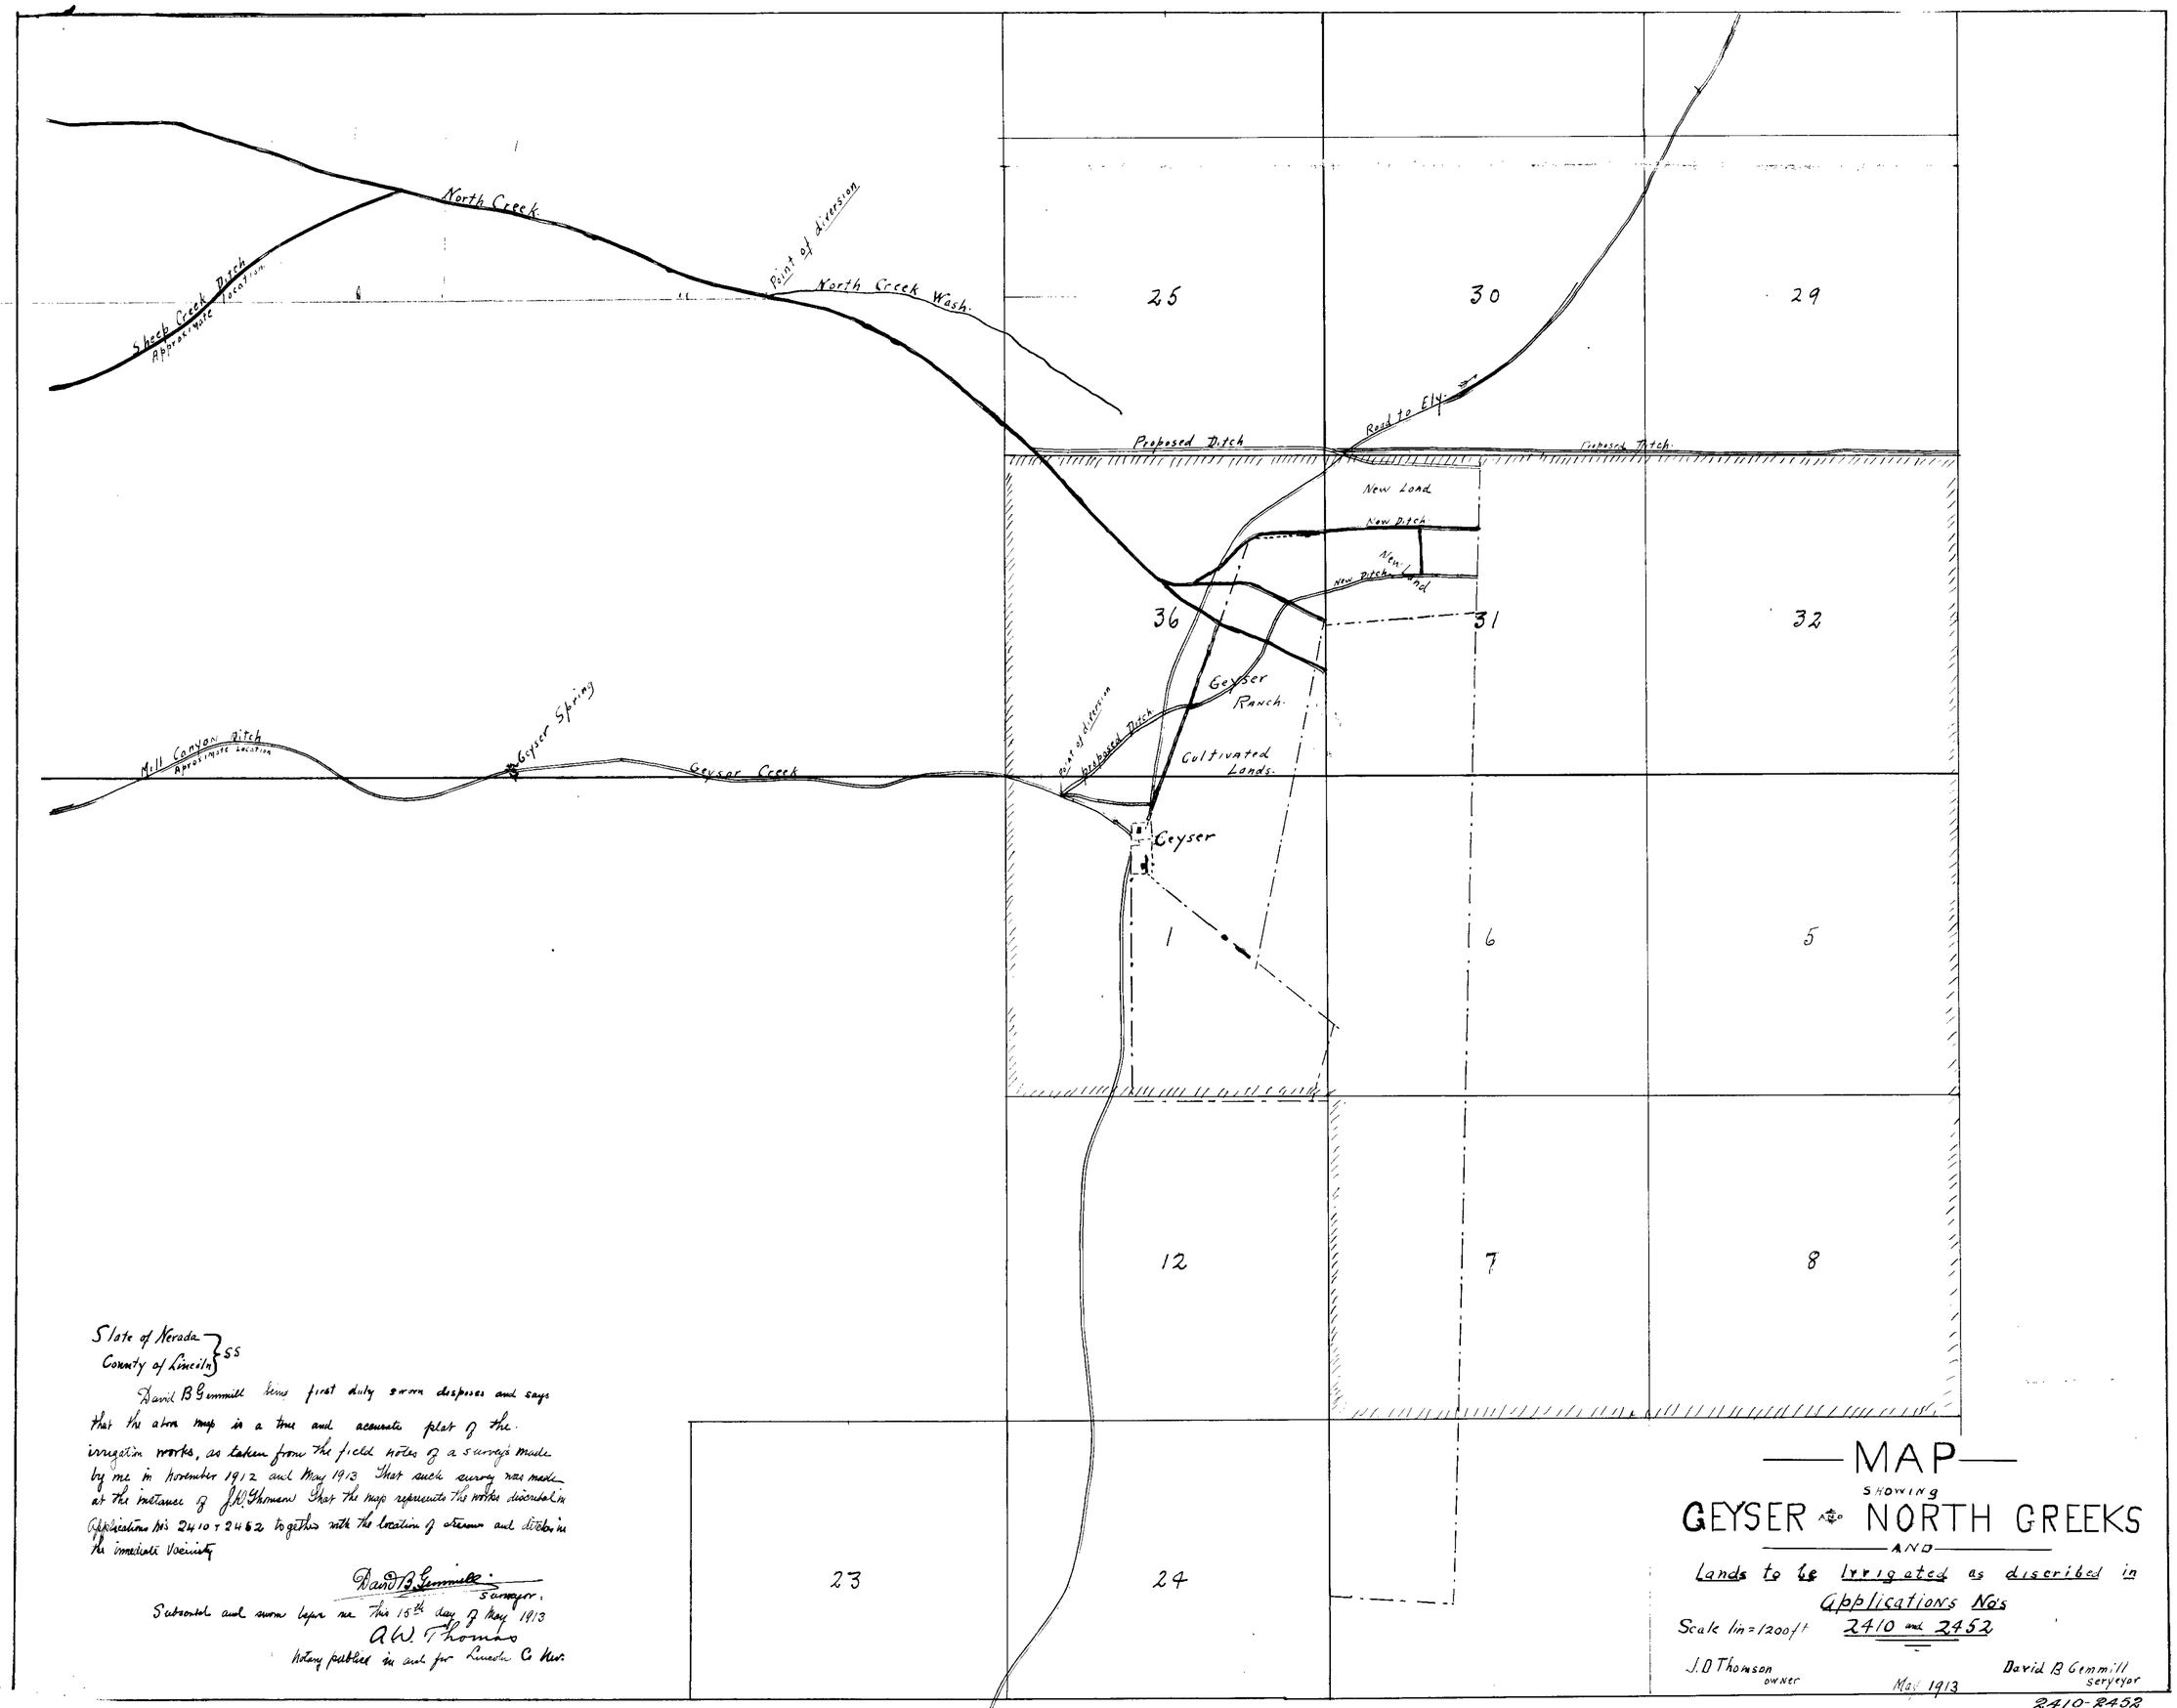

State of Nevada }
County of Lincoln } SS

David B Gemmill being first duly sworn deposes and says that the above map is a true and accurate plat of the irrigation works, as taken from the field notes of a survey made by me in November 1912 and May 1913 That such survey was made at the instance of J.D. Thomson That the map represents the works described in Applications No's 2410 & 2452 together with the location of streams and ditches in the immediate vicinity

David B Gemmill
Surveyor.

Subscribed and sworn before me this 15th day of May 1913
A.W. Thomas
Notary public in and for Lincoln Co Nev.

MAP
SHOWING
GEYSER & NORTH CREEKS
AND
Lands to be Irrigated as discribed in Applications No's 2410 and 2452

Scale 1in = 1200 ft

J.D Thomson
owner

May 1913

David B Gemmill
Surveyor

2410-2452

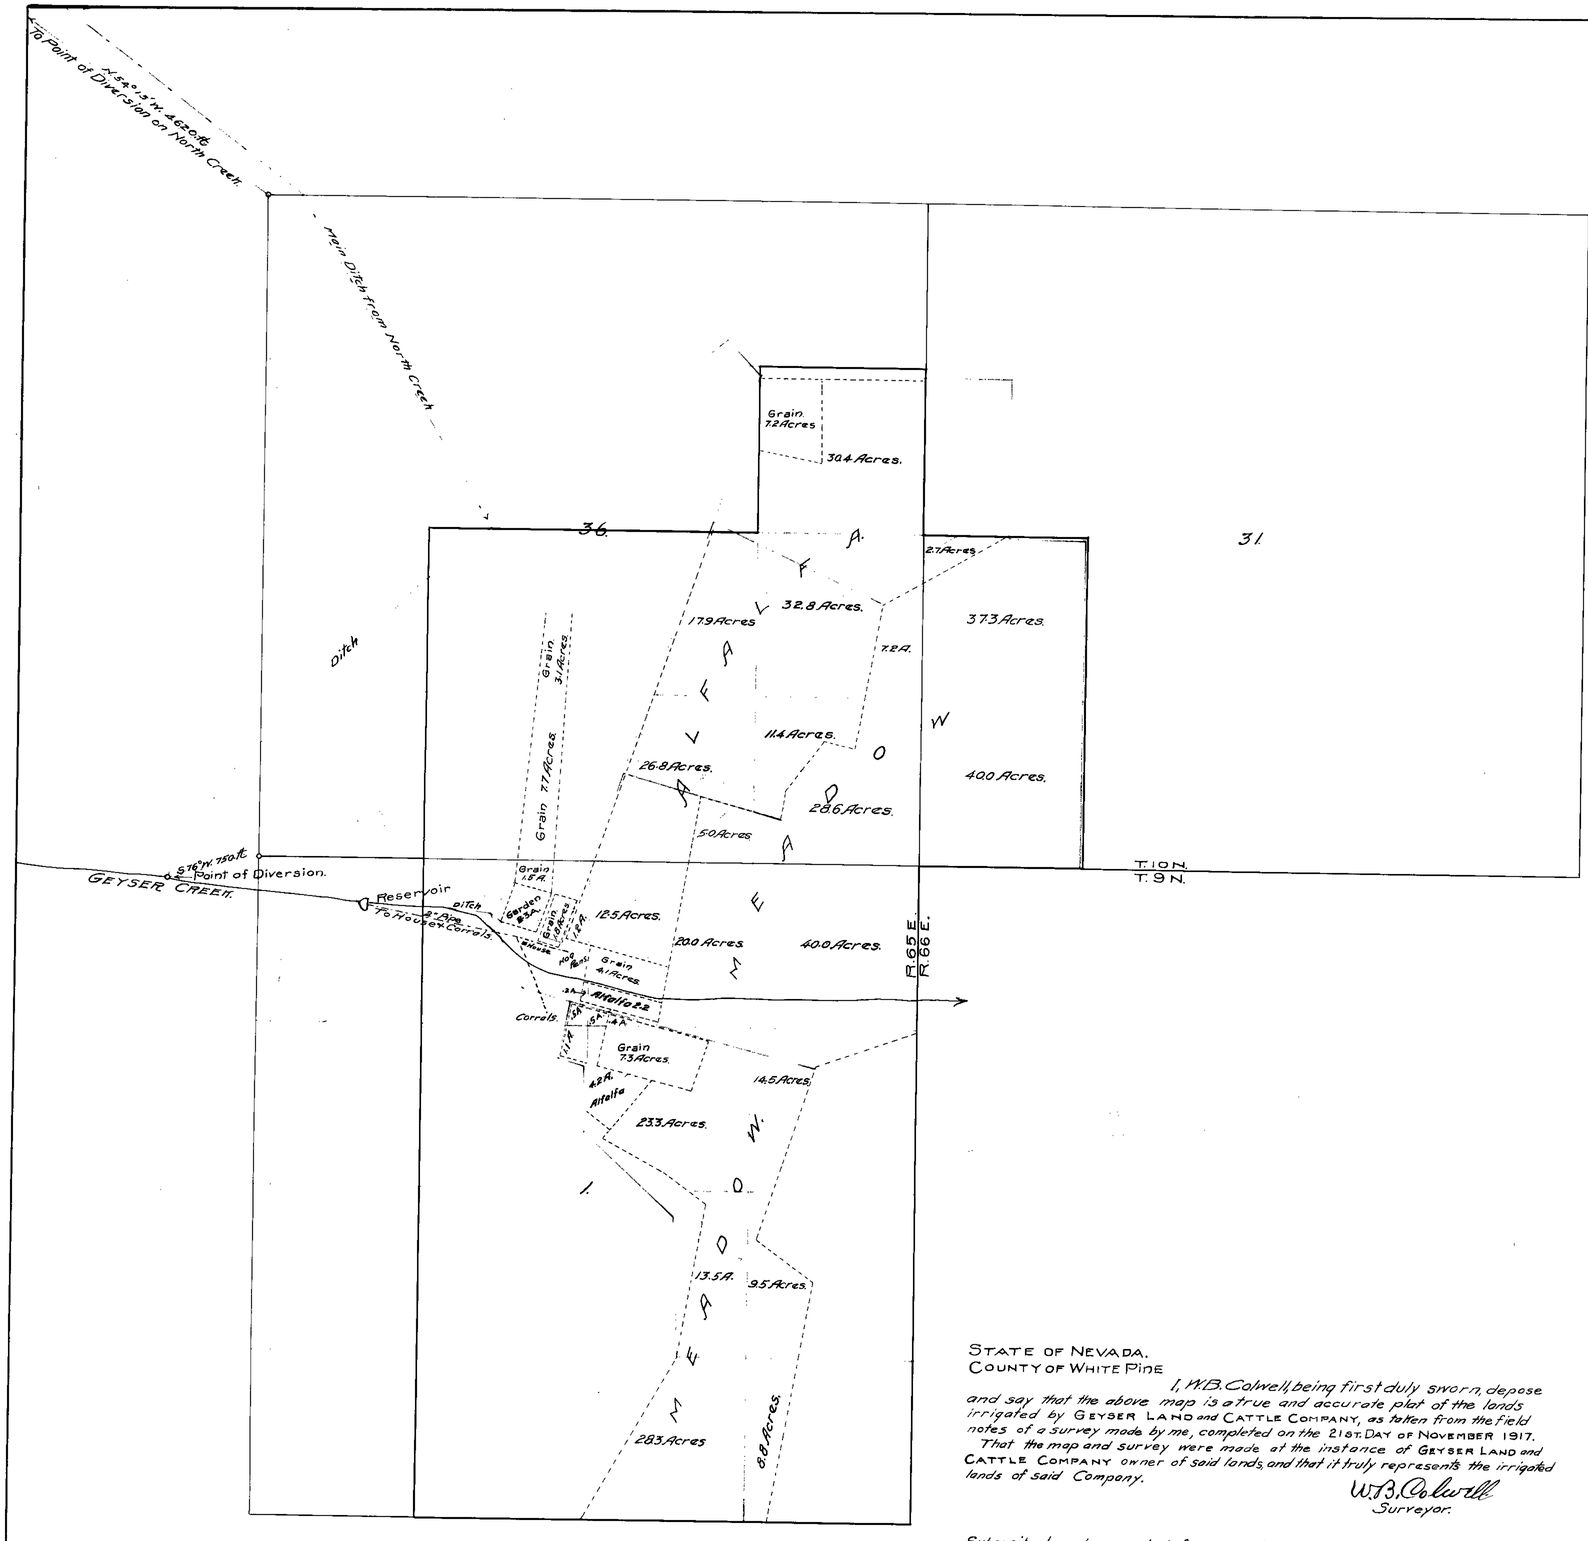

Section	Sub Division	Twp.	Range	Cultivated Acreage	Description of Culture	Date of First Culture.
36	SE¼ of NE¼	10 N.	65 E	7.2	Grain.	
"	"	"	"	30.4	Alfalfa	
"	NW¼ of SE¼	"	"	17.9	"	
"	NE¼ of SE¼	"	"	32.8	"	
"	"	"	"	7.2	Meadow.	
"	SW¼ of SE¼	"	"	26.8	Alfalfa	
"	"	"	"	5.0	Meadow.	
"	SE¼ of SE¼	"	"	28.6	"	
"	"	"	"	11.4	Alfalfa.	
"	NE¼ of SW¼	"	"	3.1	Grain.	
"	SE¼ of SW¼	"	"	7.7	"	
31	NW¼ of SW¼	"	66	2.7	Alfalfa	
"	"	"	"	37.3	Meadow.	
"	SW¼ of SW¼	"	"	40.0	"	
1	NE¼ of NE¼	9	65	40.0	"	
"	NW¼ of NE¼	"	"	20.0	"	
"	"	"	"	15.2	Alfalfa.	
"	"	"	"	4.5	Grain.	
"	NE¼ of NW¼	"	"	3.3	"	
"	"	"	"	2.3	Garden	
"	"	"	"	1.9	Alfalfa	
"	SE¼ of NW¼	"	"	1.1	"	
"	SW¼ of NE¼	"	"	4.2	"	
"	"	"	"	7.3	Grain.	
"	"	"	"	23.3	Meadow.	
"	SE¼ of NE¼	"	"	14.5	"	
"	NW¼ of SE¼	"	"	13.5	"	
"	NE¼ of SE¼	"	"	9.5	"	
"	SW¼ of SE¼	"	"	28.3	"	
"	SE¼ of SE¼	"	"	8.8	"	

STATE OF NEVADA.
COUNTY OF WHITE PINE

I, W.B. Colwell, being first duly sworn, depose and say that the above map is a true and accurate plat of the lands irrigated by GEYSER LAND and CATTLE COMPANY, as taken from the field notes of a survey made by me, completed on the 21ST. DAY OF NOVEMBER 1917.

That the map and survey were made at the instance of GEYSER LAND and CATTLE COMPANY owner of said lands, and that it truly represents the irrigated lands of said Company.

W.B. Colwell
Surveyor.

Subscribed and sworn to before me, this 28th day of December 1917.

J.M. Lockhart
Notary Public in and for White Pine County Nevada.

N

Scale 600' = 1"

CULTURAL MAP.

Showing Lands owned and irrigated by
GEYSER LAND and CATTLE COMPANY.
from.
GEYSER CREEK Under PERMIT No. 2452.
and
NORTH CREEK Under PERMIT No. 2410.

Note:

The waters granted under above permits are jointly used on all parts of irrigated areas shown on this map.

2410 - CERTIFICATE No. 5278 ISSUED Mar. 22, 1962

2452 CERTIFICATE No. 5279 ISSUED Mar. 22, 1962

2410 - 2452