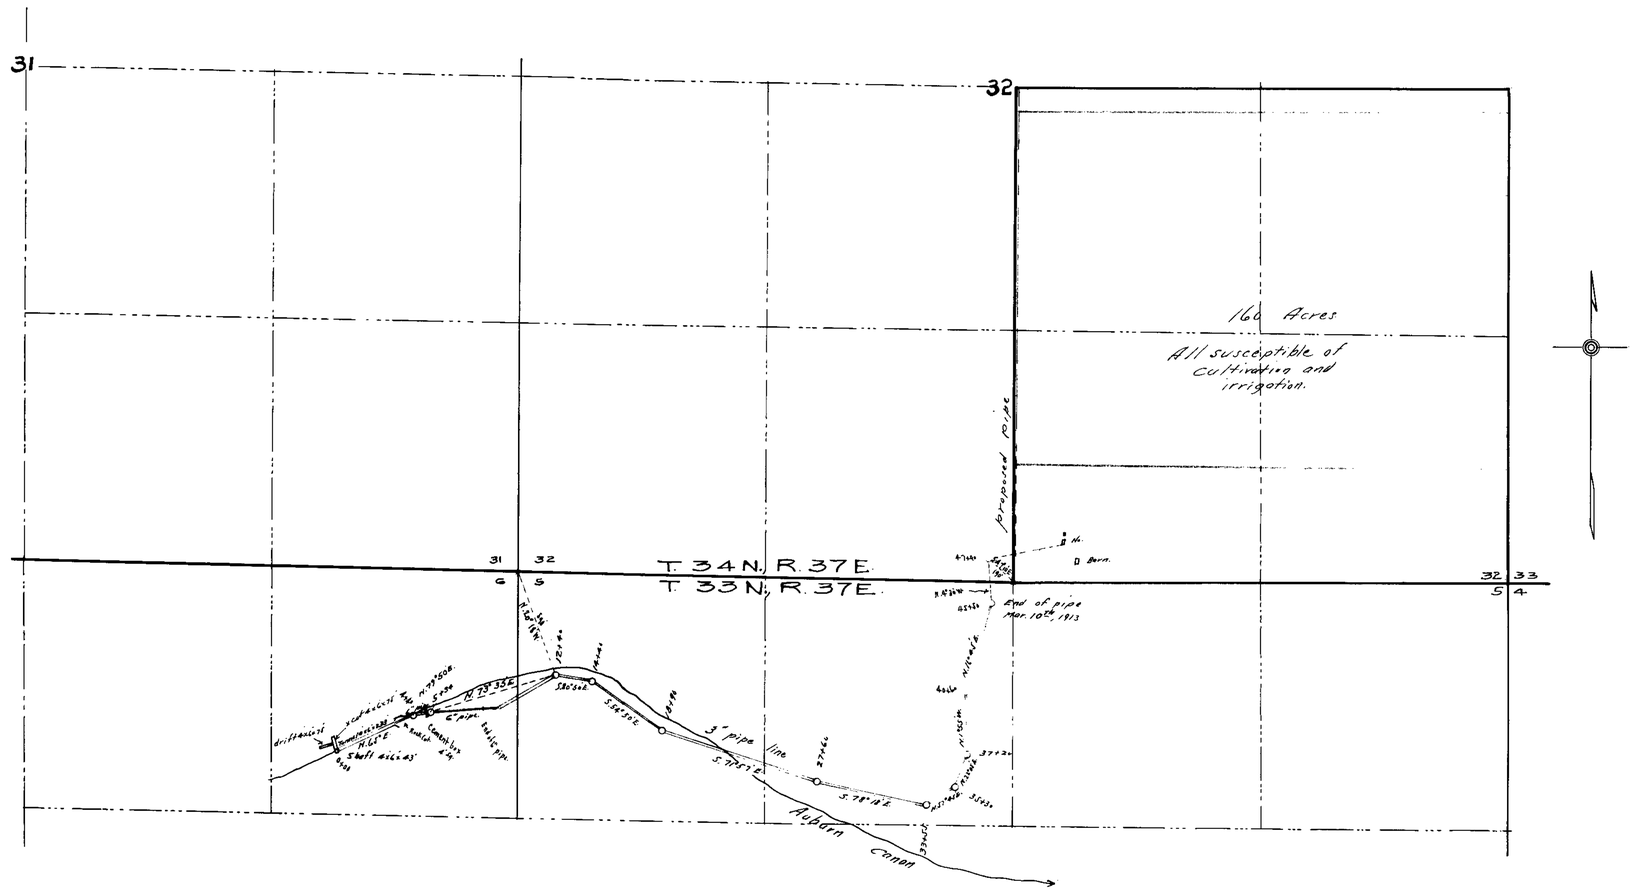

State of Nevada
County of Humboldt } ss

Horace H. Sheldon, being first duly sworn, deposes and says that the above map is a true and accurate plat of the James Berra Irrigation works, as taken from the field notes of a survey made by me completed on the 10th day of March, 1913; that such survey was made at the instance of Jas. Berra; that the map represents the works described in Application No. 2414, together with the location of streams and ditches in the immediate vicinity.

Horace H. Sheldon C.E.
Surveyor.

Subscribed and sworn to before me, this, the 26th day of March, 1913

J. A. Langwith
Notary Public in and for Humboldt County Nevada.

349 BK. 3 7-23-17.
for 0.198 c.f.s.

PLAT
OF
JAMES BERRA'S
PROPOSED SYSTEM OF IRRIGATION
UNDER
PERMIT No. 2414
Mar. 1913 Scale 1" = 400'

2414