Section	Sub-division	Township	Range	Cultivated Acreage	Description of Cultivation	Date of last Cultivation
12	NW 1/4	10 NR	61 E	30	Meadow	
12	N 1/2 of SW 1/4	"	" "	25 55	Meadow	

2420

STATE OF NEVADA, }
COUNTY OF WHITE PINE, } ss.

W.J.Gregory, being first duly sworn, deposes and says that the above map is a true and accurate plat of the lands irrigated by L.A.RUPPE and S.C.RUPPE, as taken from the field notes of a survey made by me (or under my supervision and direction), completed on the 21st day of OCTOBER, 1913.

That the map and survey were made at the instance of L.A.RUPPE and S.C.RUPPE owners of said lands, and that it truly represents the irrigated lands of said L.A.RUPPE and S.C.RUPPE.

W J Gregory
Surveyor.

Subscribed and sworn to before me this [illegible] of [illegible] 1913.

Notary Public,
in and for White Pine Co.
Nevada. My commission expires
October 9, 1917.

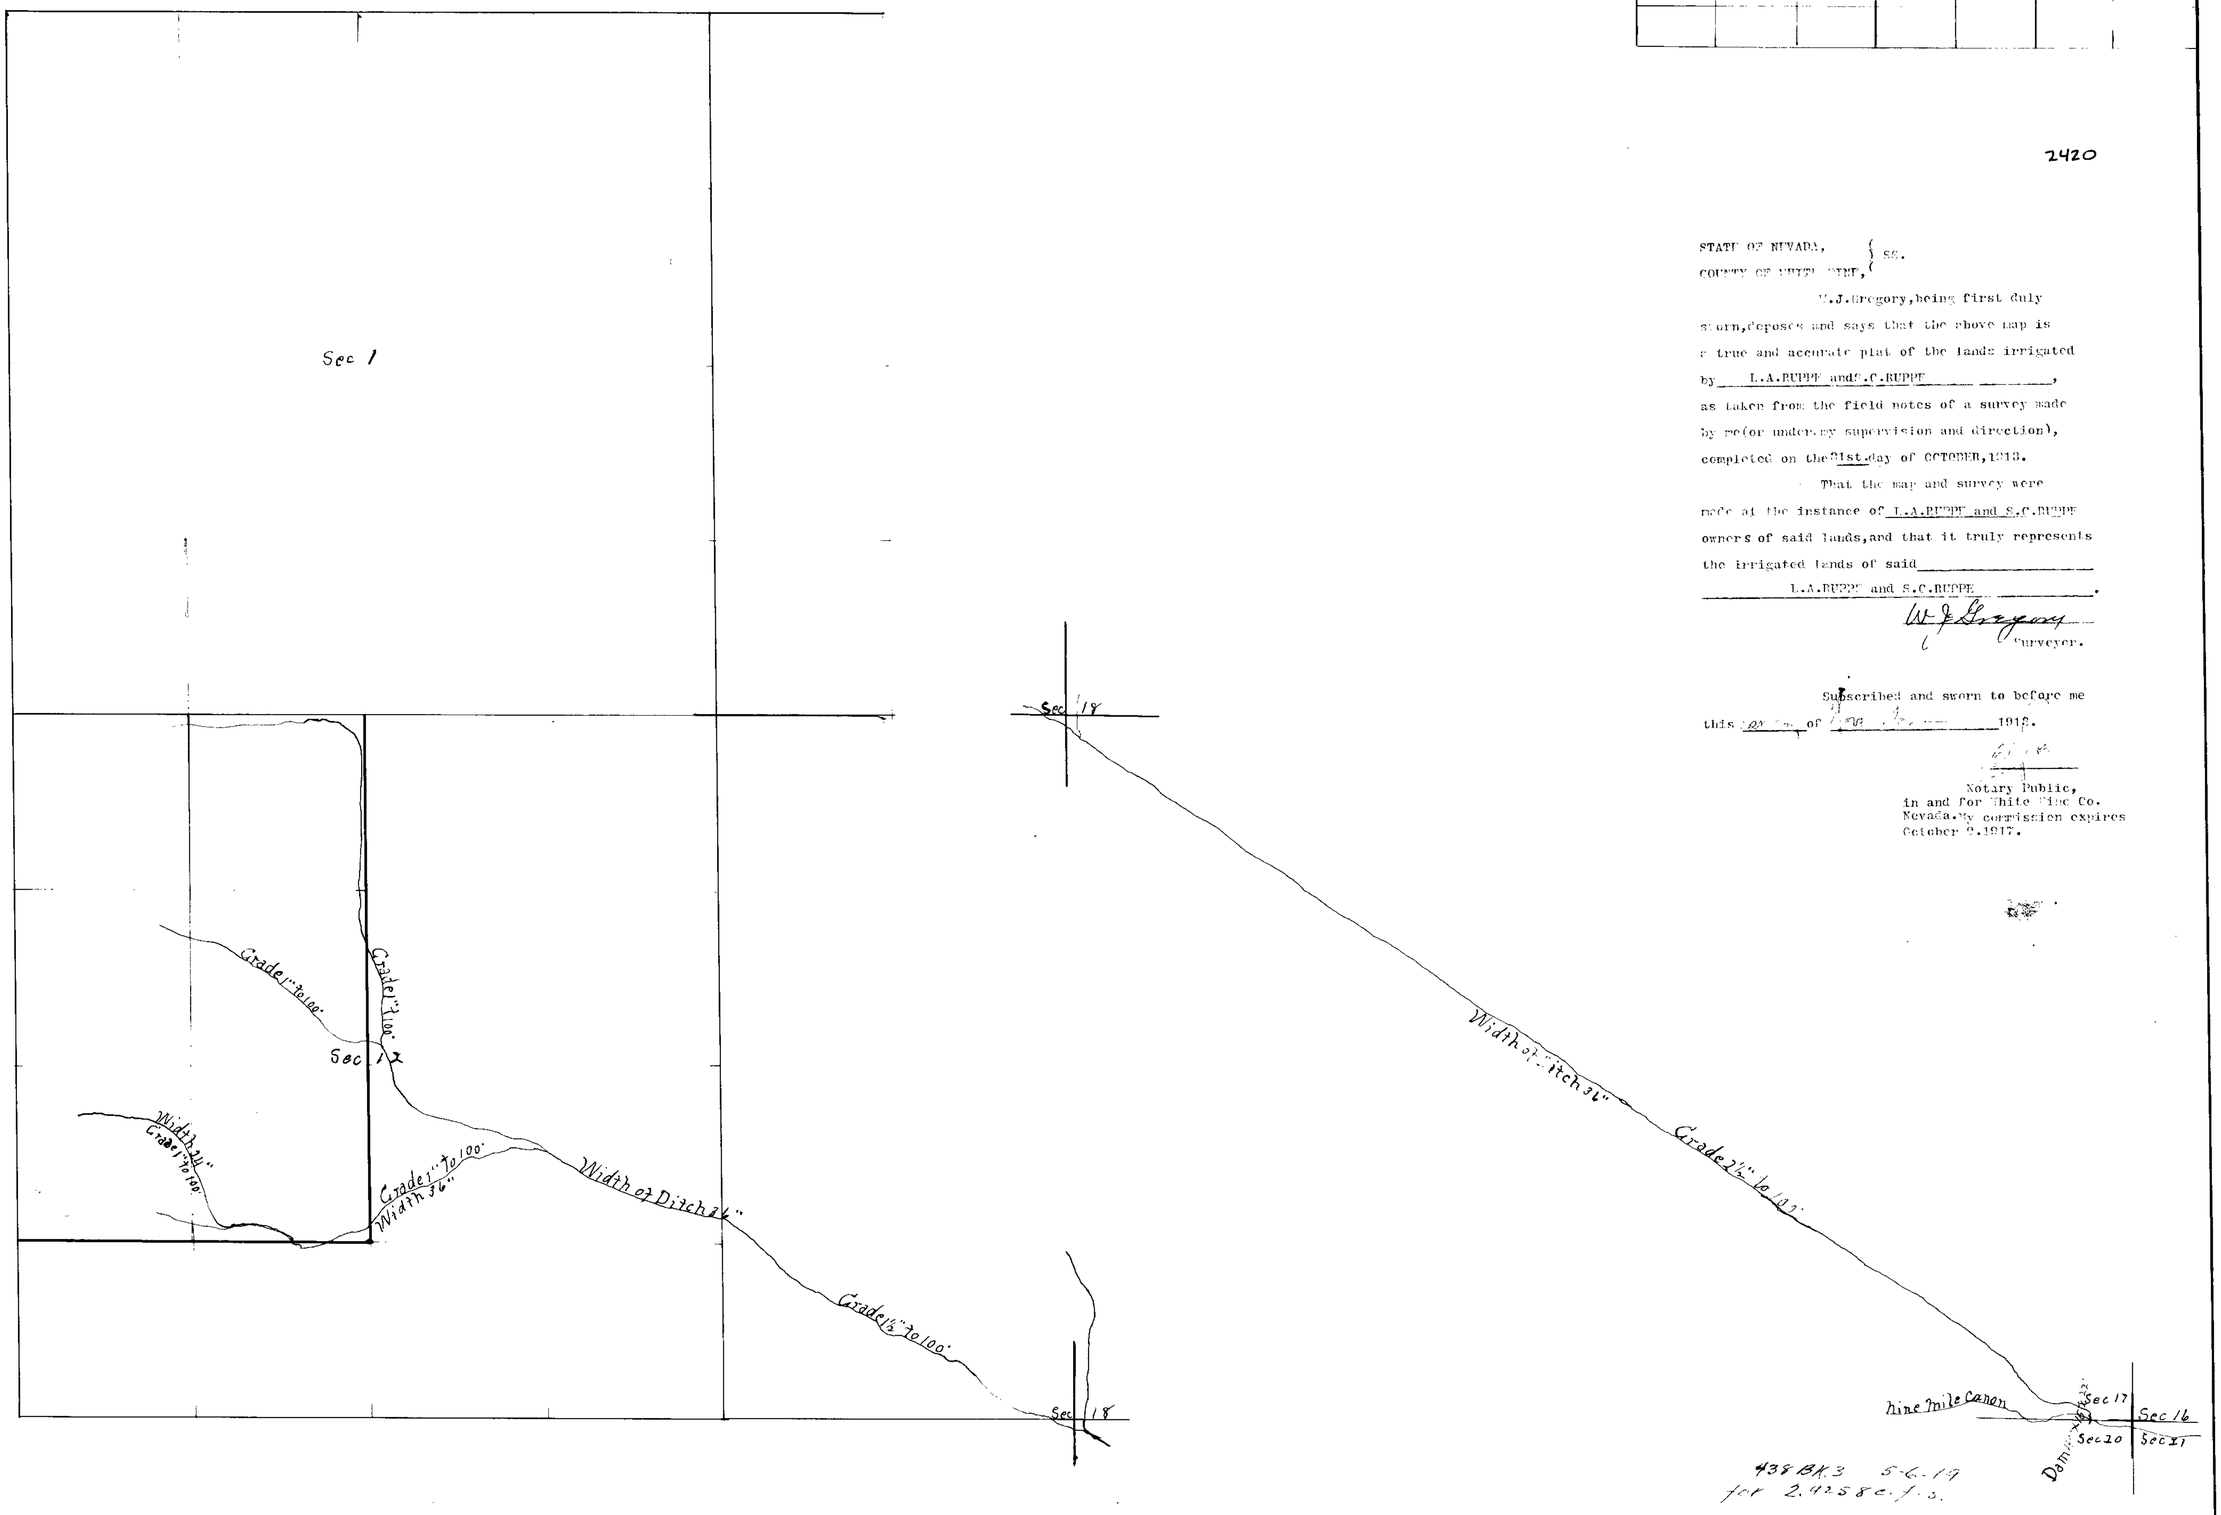

438 BK 3 5-6-19
for 2.4258 c.f.s.

Edith Gregory
Parker Range or Nine Mile Canon
Permit 2420

2420

Section	Sub Division	Township	Range	Cultivated Acreage	Description of Crops	Date of first Culture
1	SE¼ of SW¼	10 N R	61 E MDM	16	alfalfa	
	SW¼ " SE¼			10	Grain	
1	SE¼ of SE¼			2	Garden	
	N½ of SE¼	" "	" "	46	Meadow	
6	SW¼ of NW¼					
	W½ of SW¼	" "	62 "			

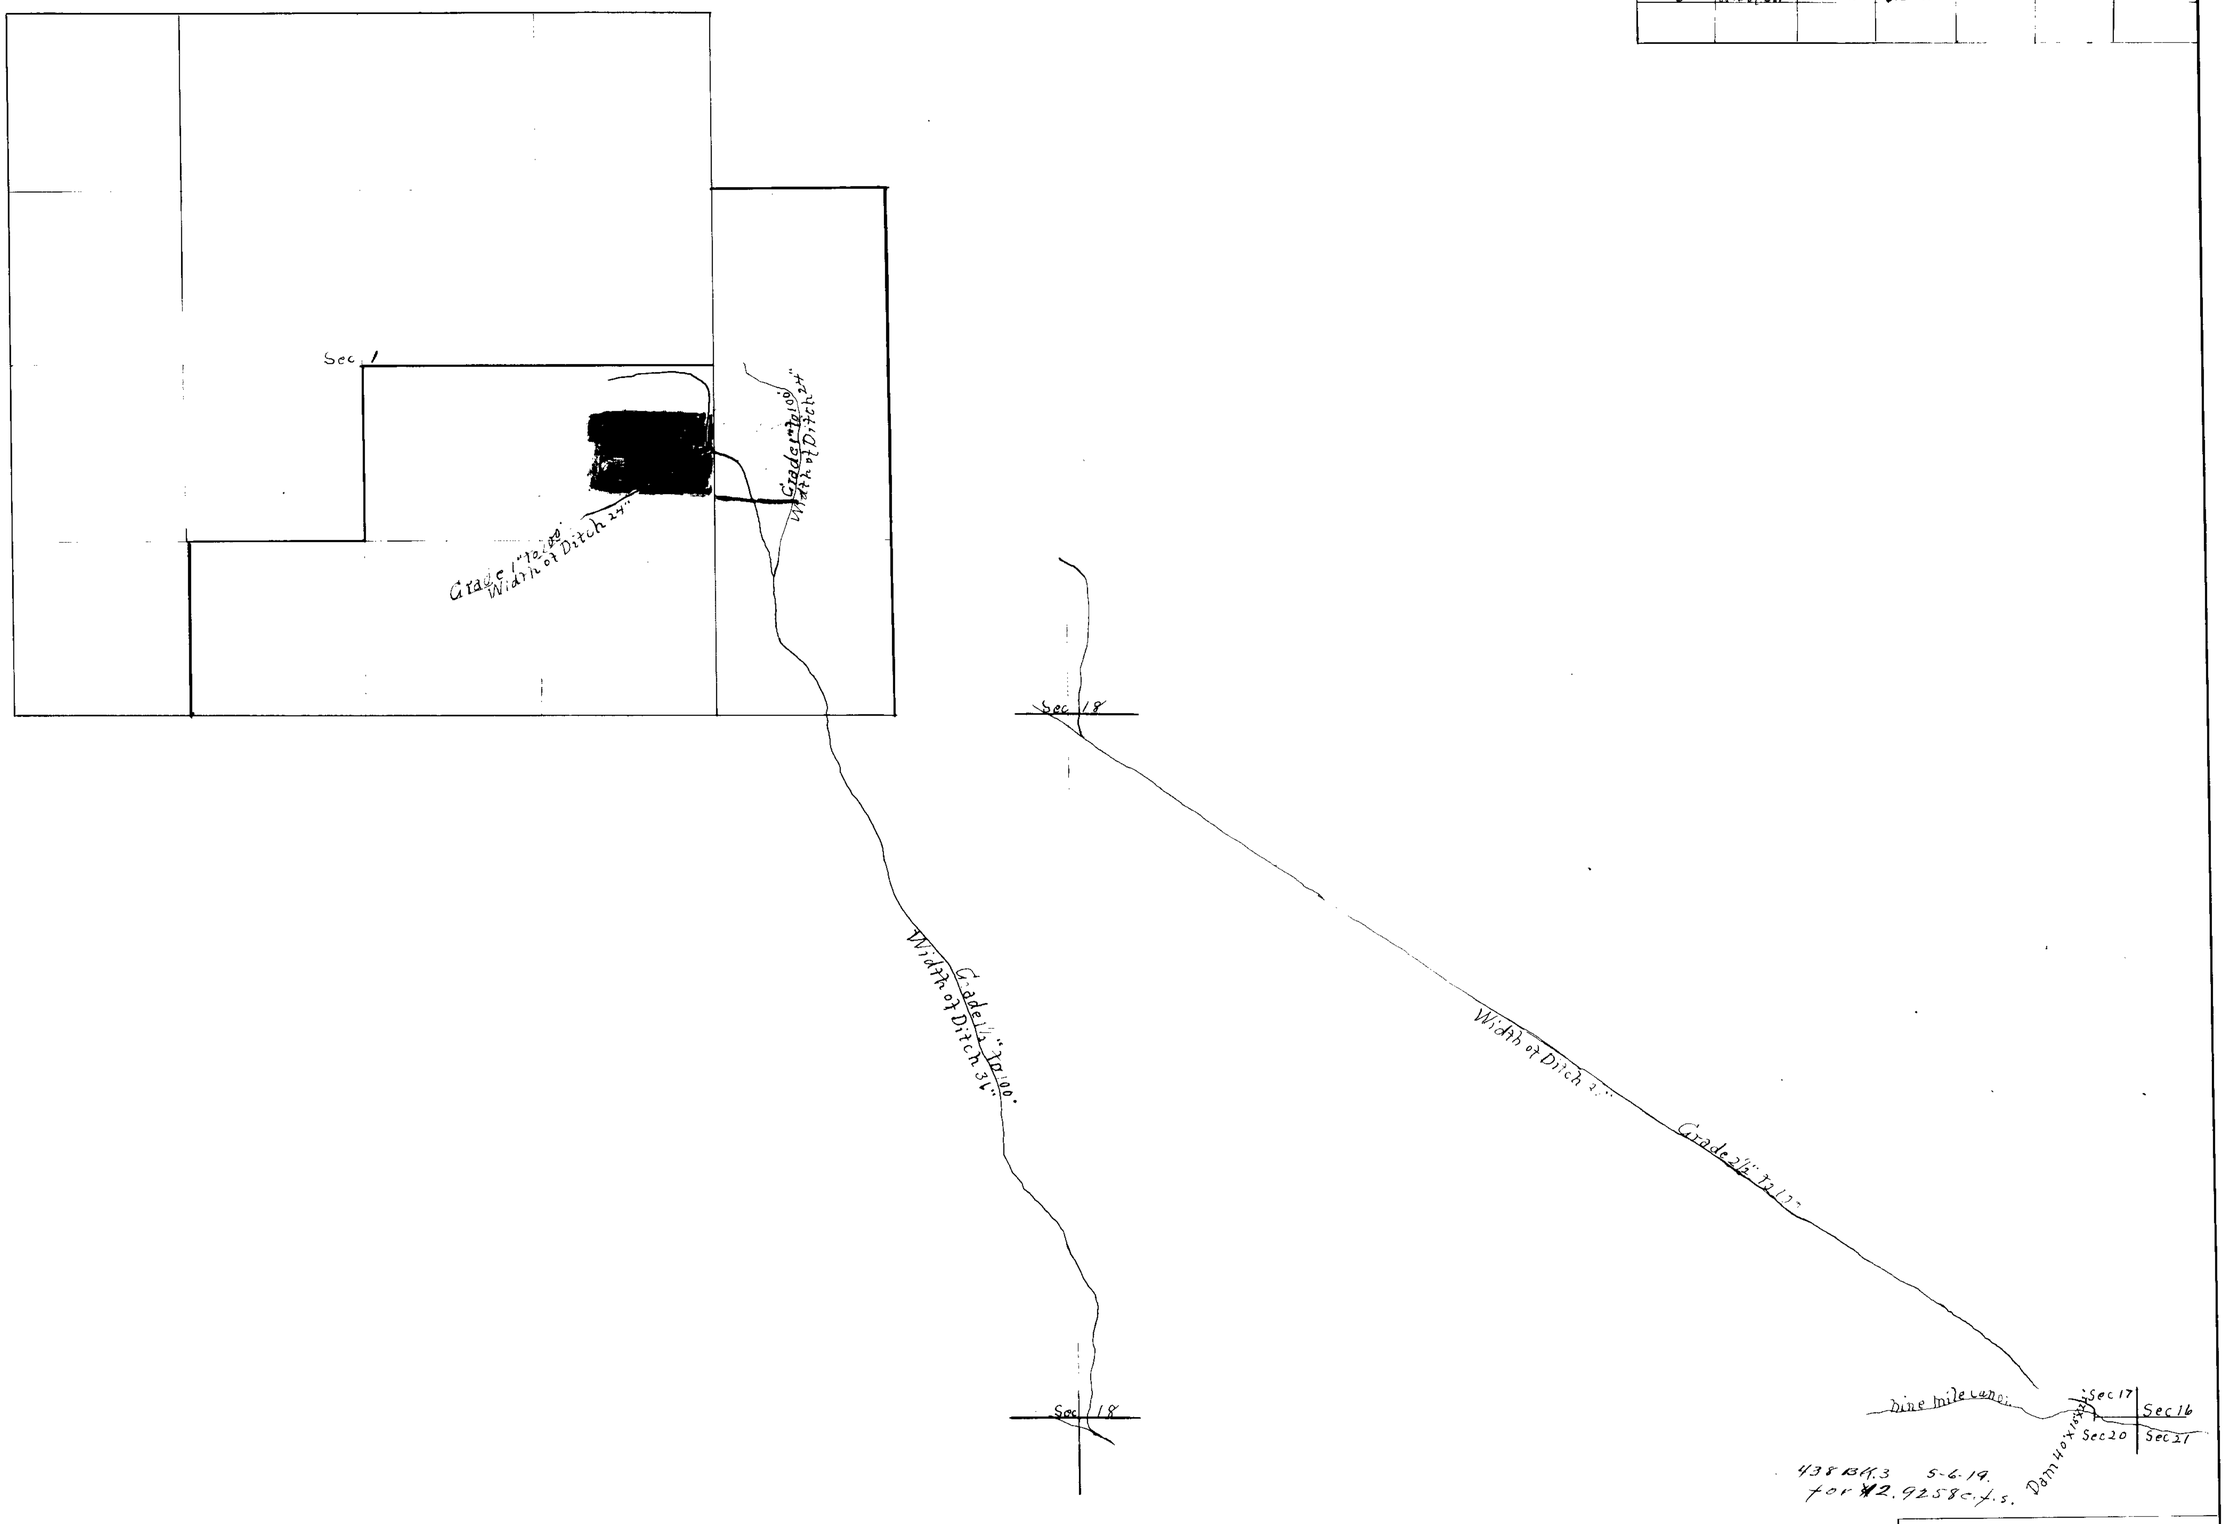

S A Ruffe and S C Ruffe

Parker Range or Nine Mile Canon

Permit 2420

2420