APPLICATION Nº 2432						
Section	Subdivision	Township	Range	Cultivated acreage	Description of Culture	Date of First Culture
15	W½ of N.W.¼	18 S.	68 E.	80	Grain	
15	S½ of NE¼ of N.W.¼	18 S.	68 E.	20	"	
15	W½ of SE¼ of N.W.¼	18 S.	68 E.	20	"	
15	N.W.¼ of N.E.¼	18 S.	68 E.			

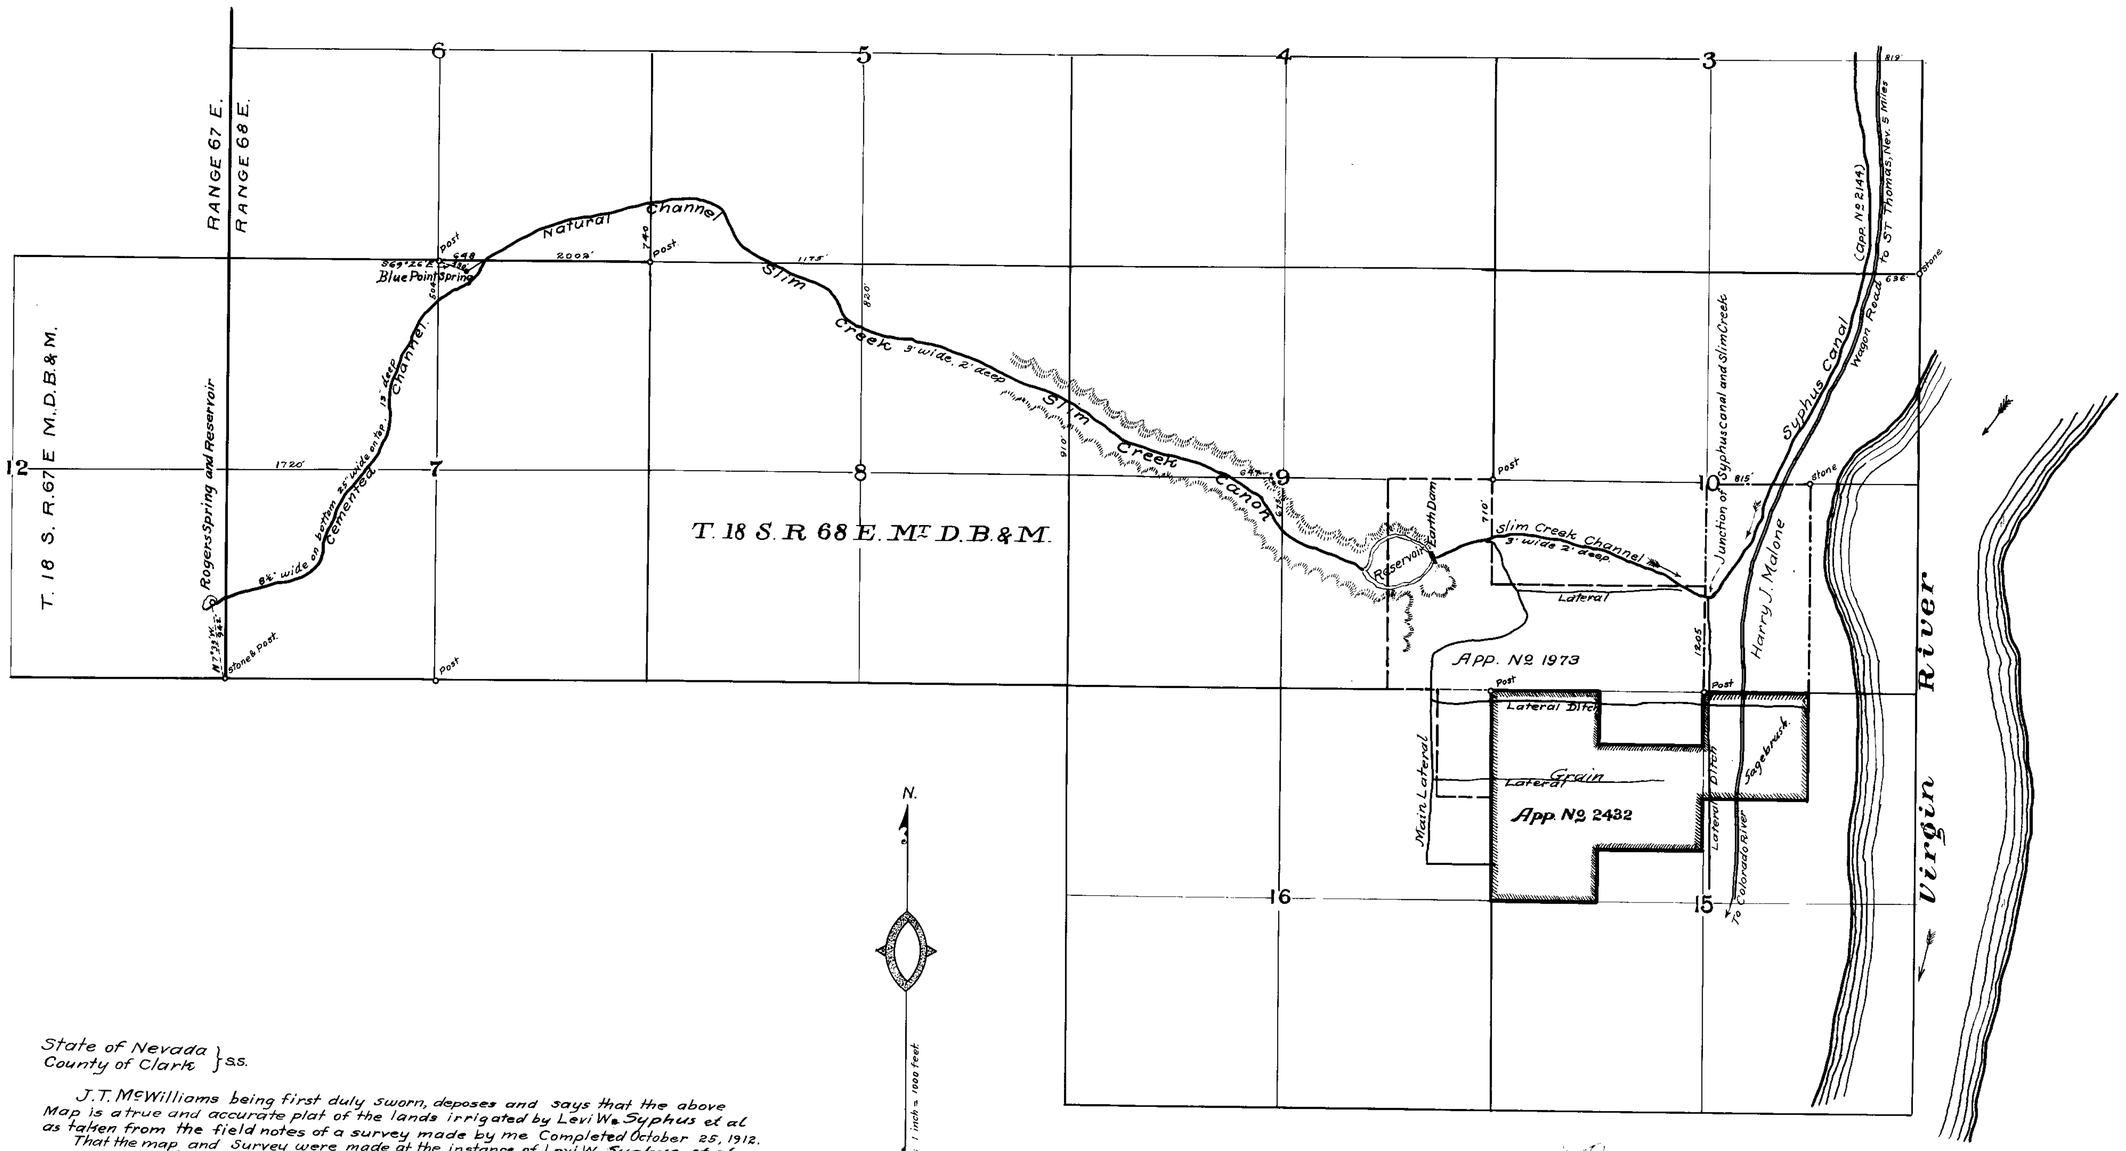

State of Nevada }
County of Clark } S.S.

J. T. McWilliams being first duly sworn, deposes and says that the above Map is a true and accurate plat of the lands irrigated by Levi W. Syphus et al as taken from the field notes of a survey made by me Completed October 25, 1912.

That the map and survey were made at the instance of Levi W. Syphus et al. owners of said lands and that it truly represents the irrigated lands of said Levi W. and Clara M. Syphus.

J. T. McWilliams Surveyor.

Subscribed and sworn to before me this 15th day of May 1913

Frank U. Doherty
Notary Public in and for Clark County, Nevada.

SYPHUS WATER APP. Nº 2432.	
Owners.	Source of Water.
Levi W. Syphus	Rogers Spring and Blue Point spring.

2432