Section	Sub. Division	Township	Range	Cultivated Acreage	Description of Culture	Date of first Culture
7	NW¼ NE¼	42 N	58 E			
"	NE¼ "	"	"			
7	SW¼ "	"	"			
"	SE¼ "	"	"			
"	NE¼ SE¼	"	"			
"	SE¼ "	"	"			
"	NW¼ "	"	"			
"	SW¼ "	"	"			

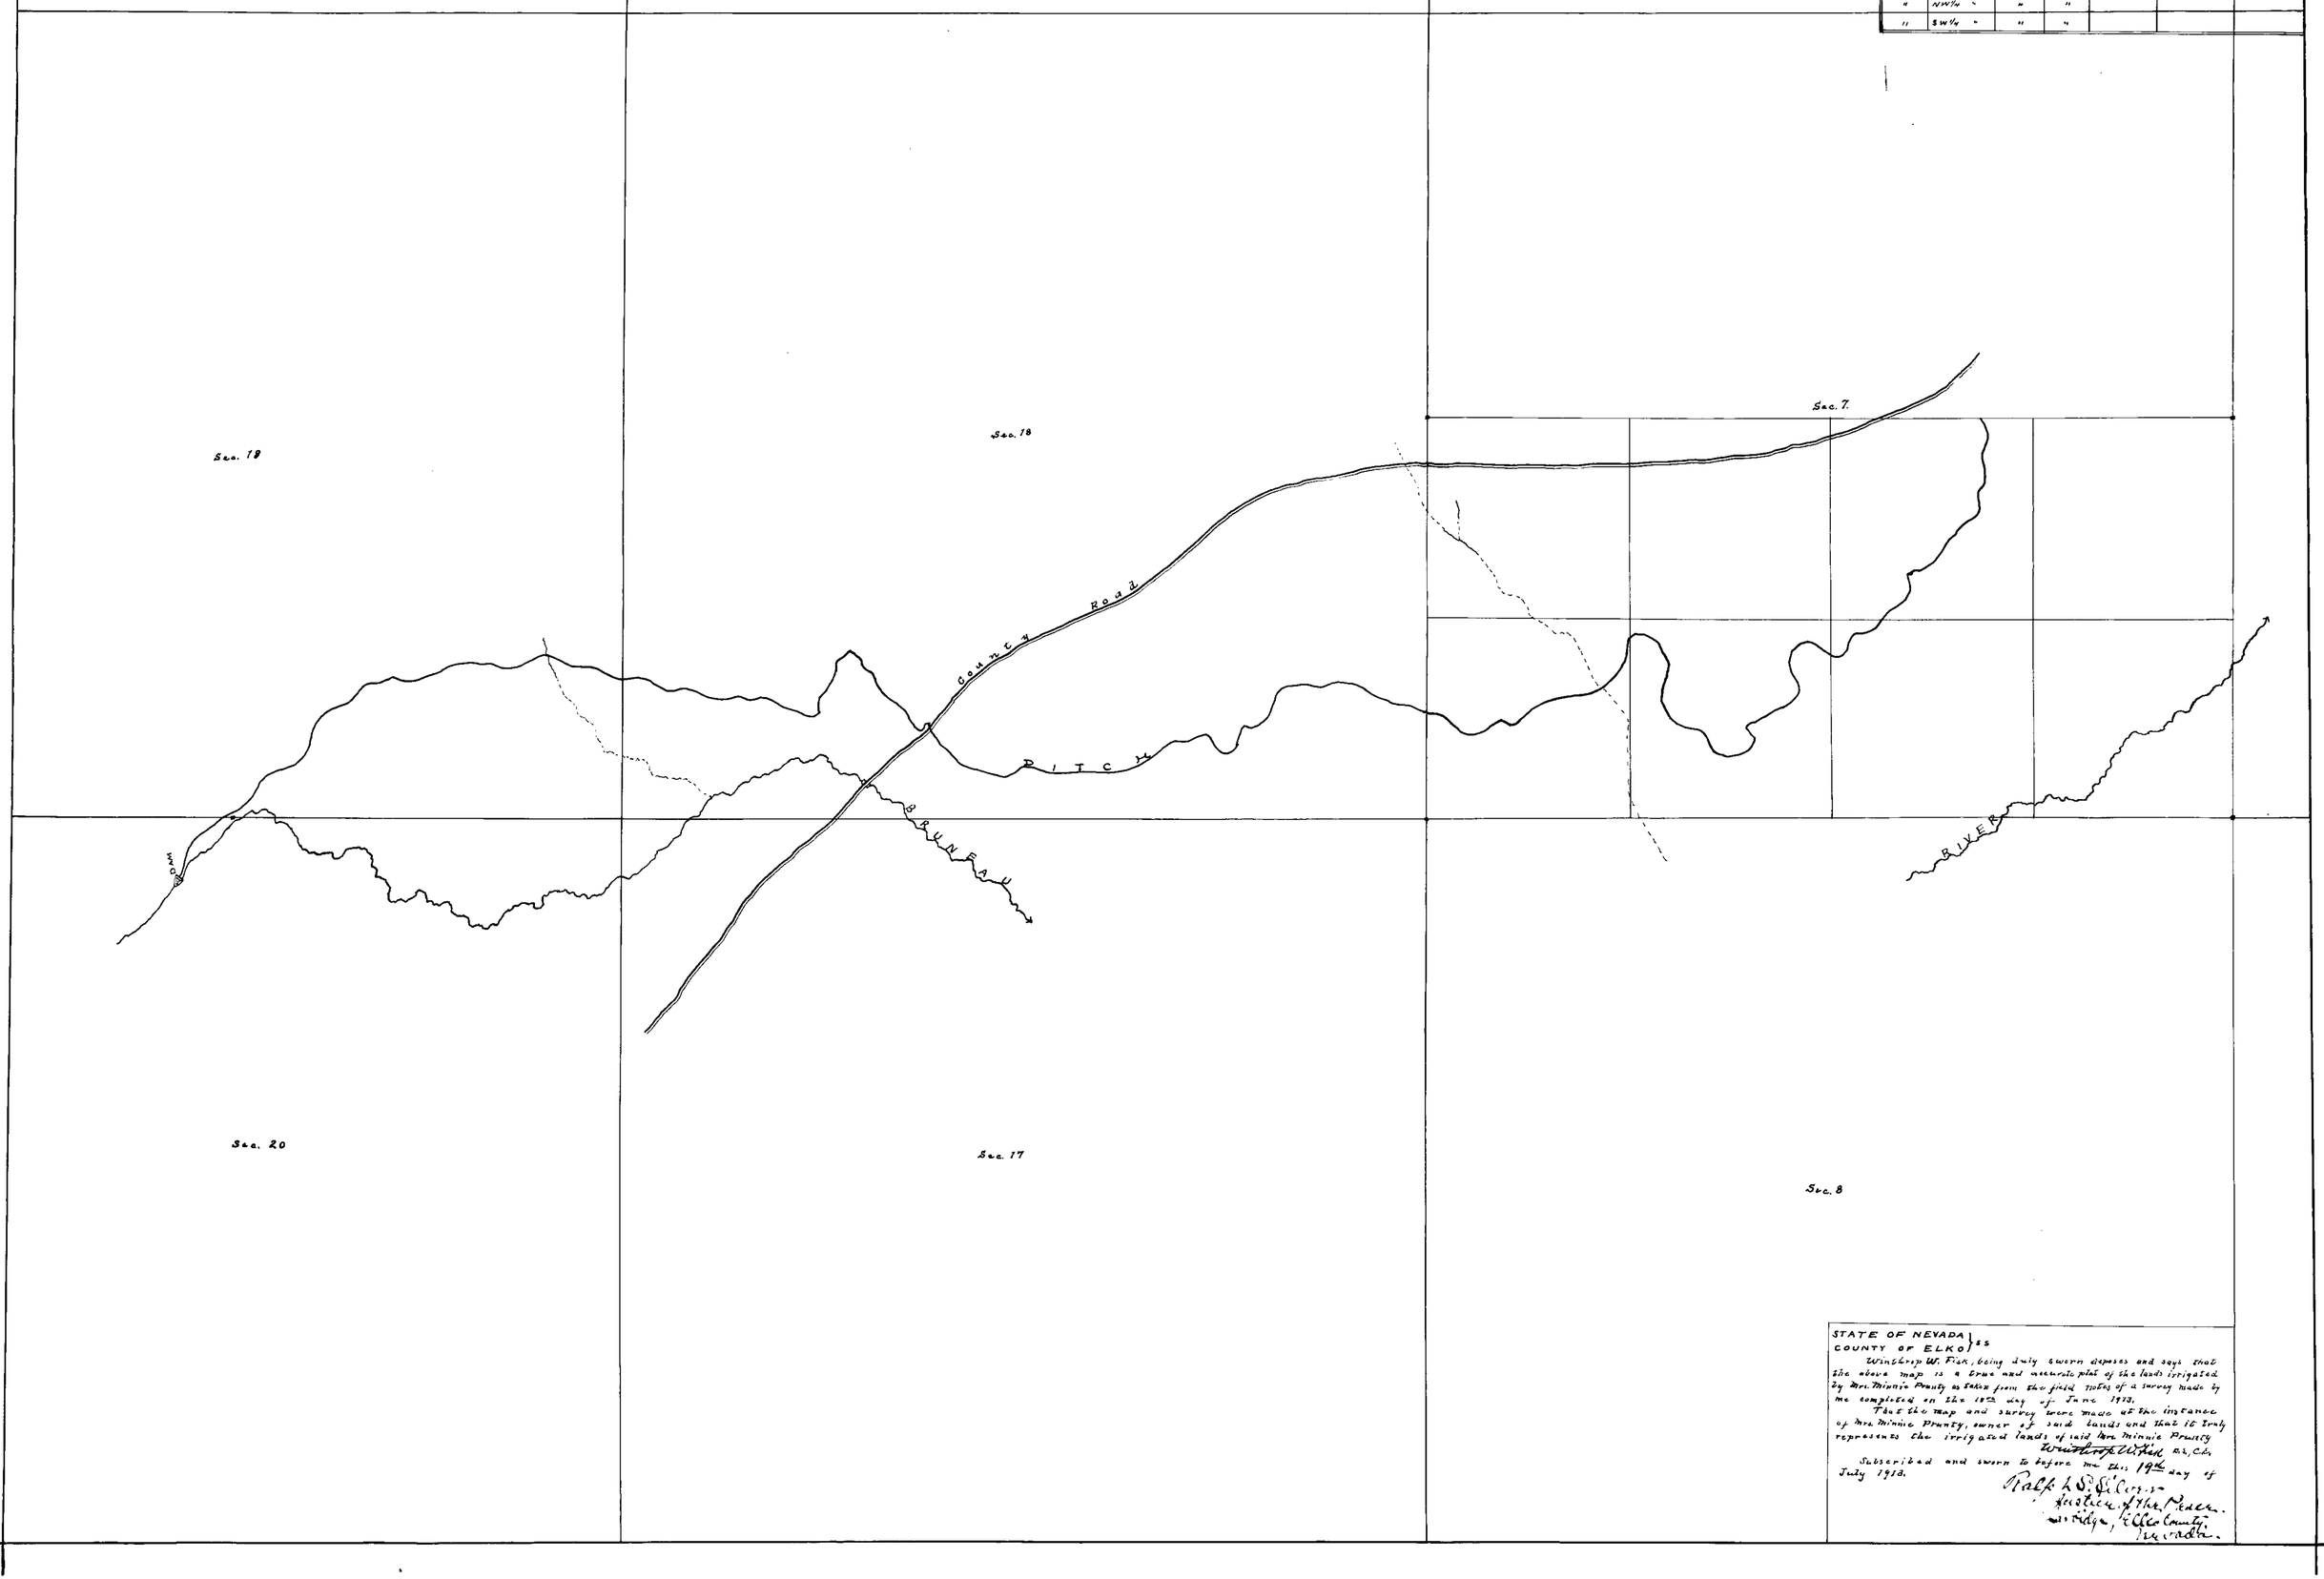

STATE OF NEVADA }
COUNTY OF ELKO } ss

Winthrop W. Fisk, being duly sworn deposes and says that the above map is a true and accurate plat of the lands irrigated by Mrs. Minnie Prouty as taken from the field notes of a survey made by me completed on the 18th day of June 1913.

That the map and survey were made at the instance of Mrs. Minnie Prouty, owner of said lands and that it truly represents the irrigated lands of said Mrs. Minnie Prouty.

~~Winthrop~~ W. Fisk R.E., C.E.

Subscribed and sworn to before me this 19th day of July 1913.

Ralph L. S. Clayton
Justice of the Peace.
Elko, Elko County
Nevada.

2449