State of Nevada S.S.
County of Churchill

J.G. Huntington, being first duly sworn, deposes and says that the appended map is a true and accurate plat of the irrigation works, as taken from the field notes of a survey made by me, completed on the 2nd day of July 1914; that such survey was made at the instance of Fred Hinze; that the map represents the works described in application No. 2451, together with the location of streams and ditches in the immediate vicinity.

J.G. Huntington
Surveyor

Subscribed and sworn to before me this, the 3rd day of July 1914

W. Cann
Notary Public
In and for Churchill County
NEVADA

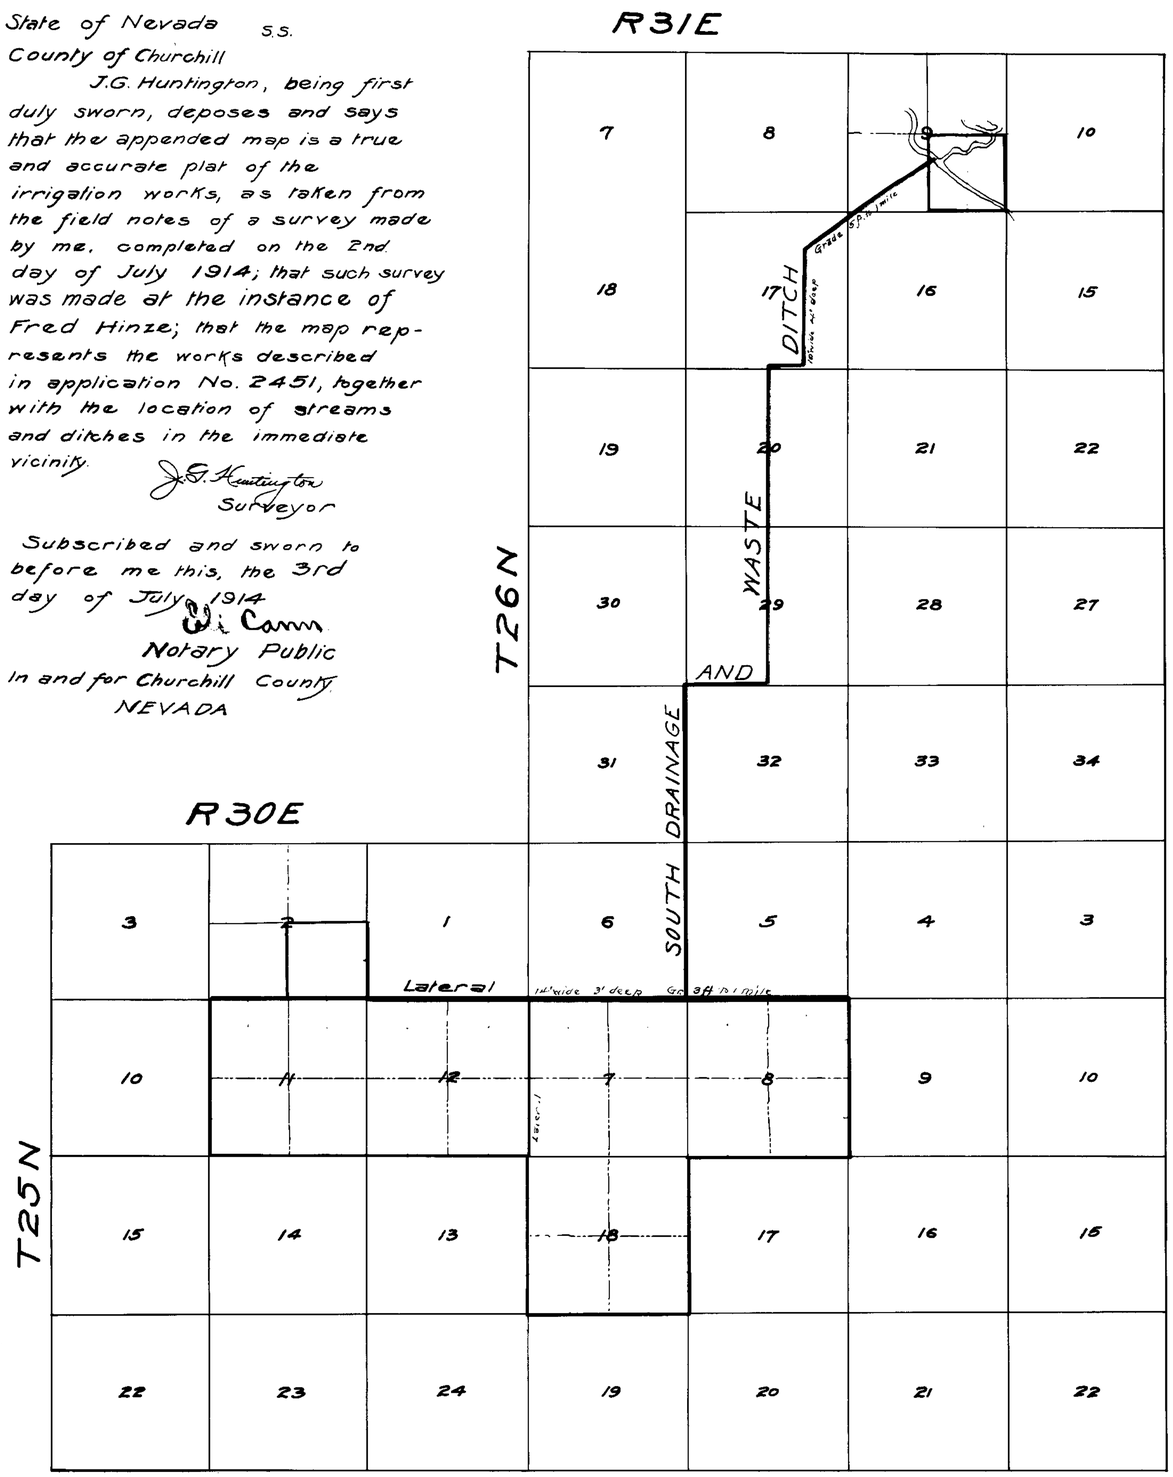

Scale 2 In. = 1 Mile

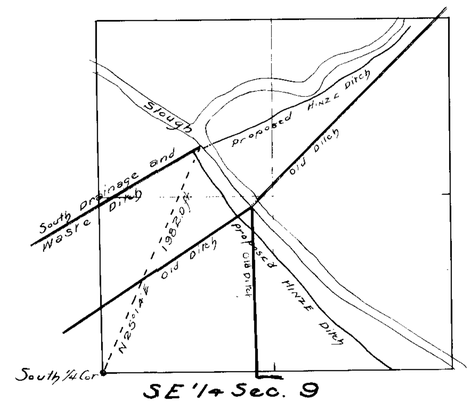

SE ¼ Sec. 9
T. 26 N. R. 31 E. M.D.B & M.
Scale 600 Ft. = 1 In.

Sec.	Subdivision	Twp.	Range	Cultivated Acreage	Description of Culture	Date of Culture

FRED HINZE
AND
J.F. FEATHERSTONE
UNDERGROUND WATERS
Sec. 9. T. 26 N. R. 31 E.
M.D.B. & M.

2451