State of Nevada } ss
County of Humboldt }

I, John A. Runner, do hereby certify that this map is a true and accurate plat of the proposed ditch line and point of diversion, as taken from the field notes of a survey made by me, November 27-30, 1912, at the instance of Donald C. Wheeler, and that it represents the works described in his Application No. 2456, together with the location of streams in the immediate vicinity.

John A. Runner.

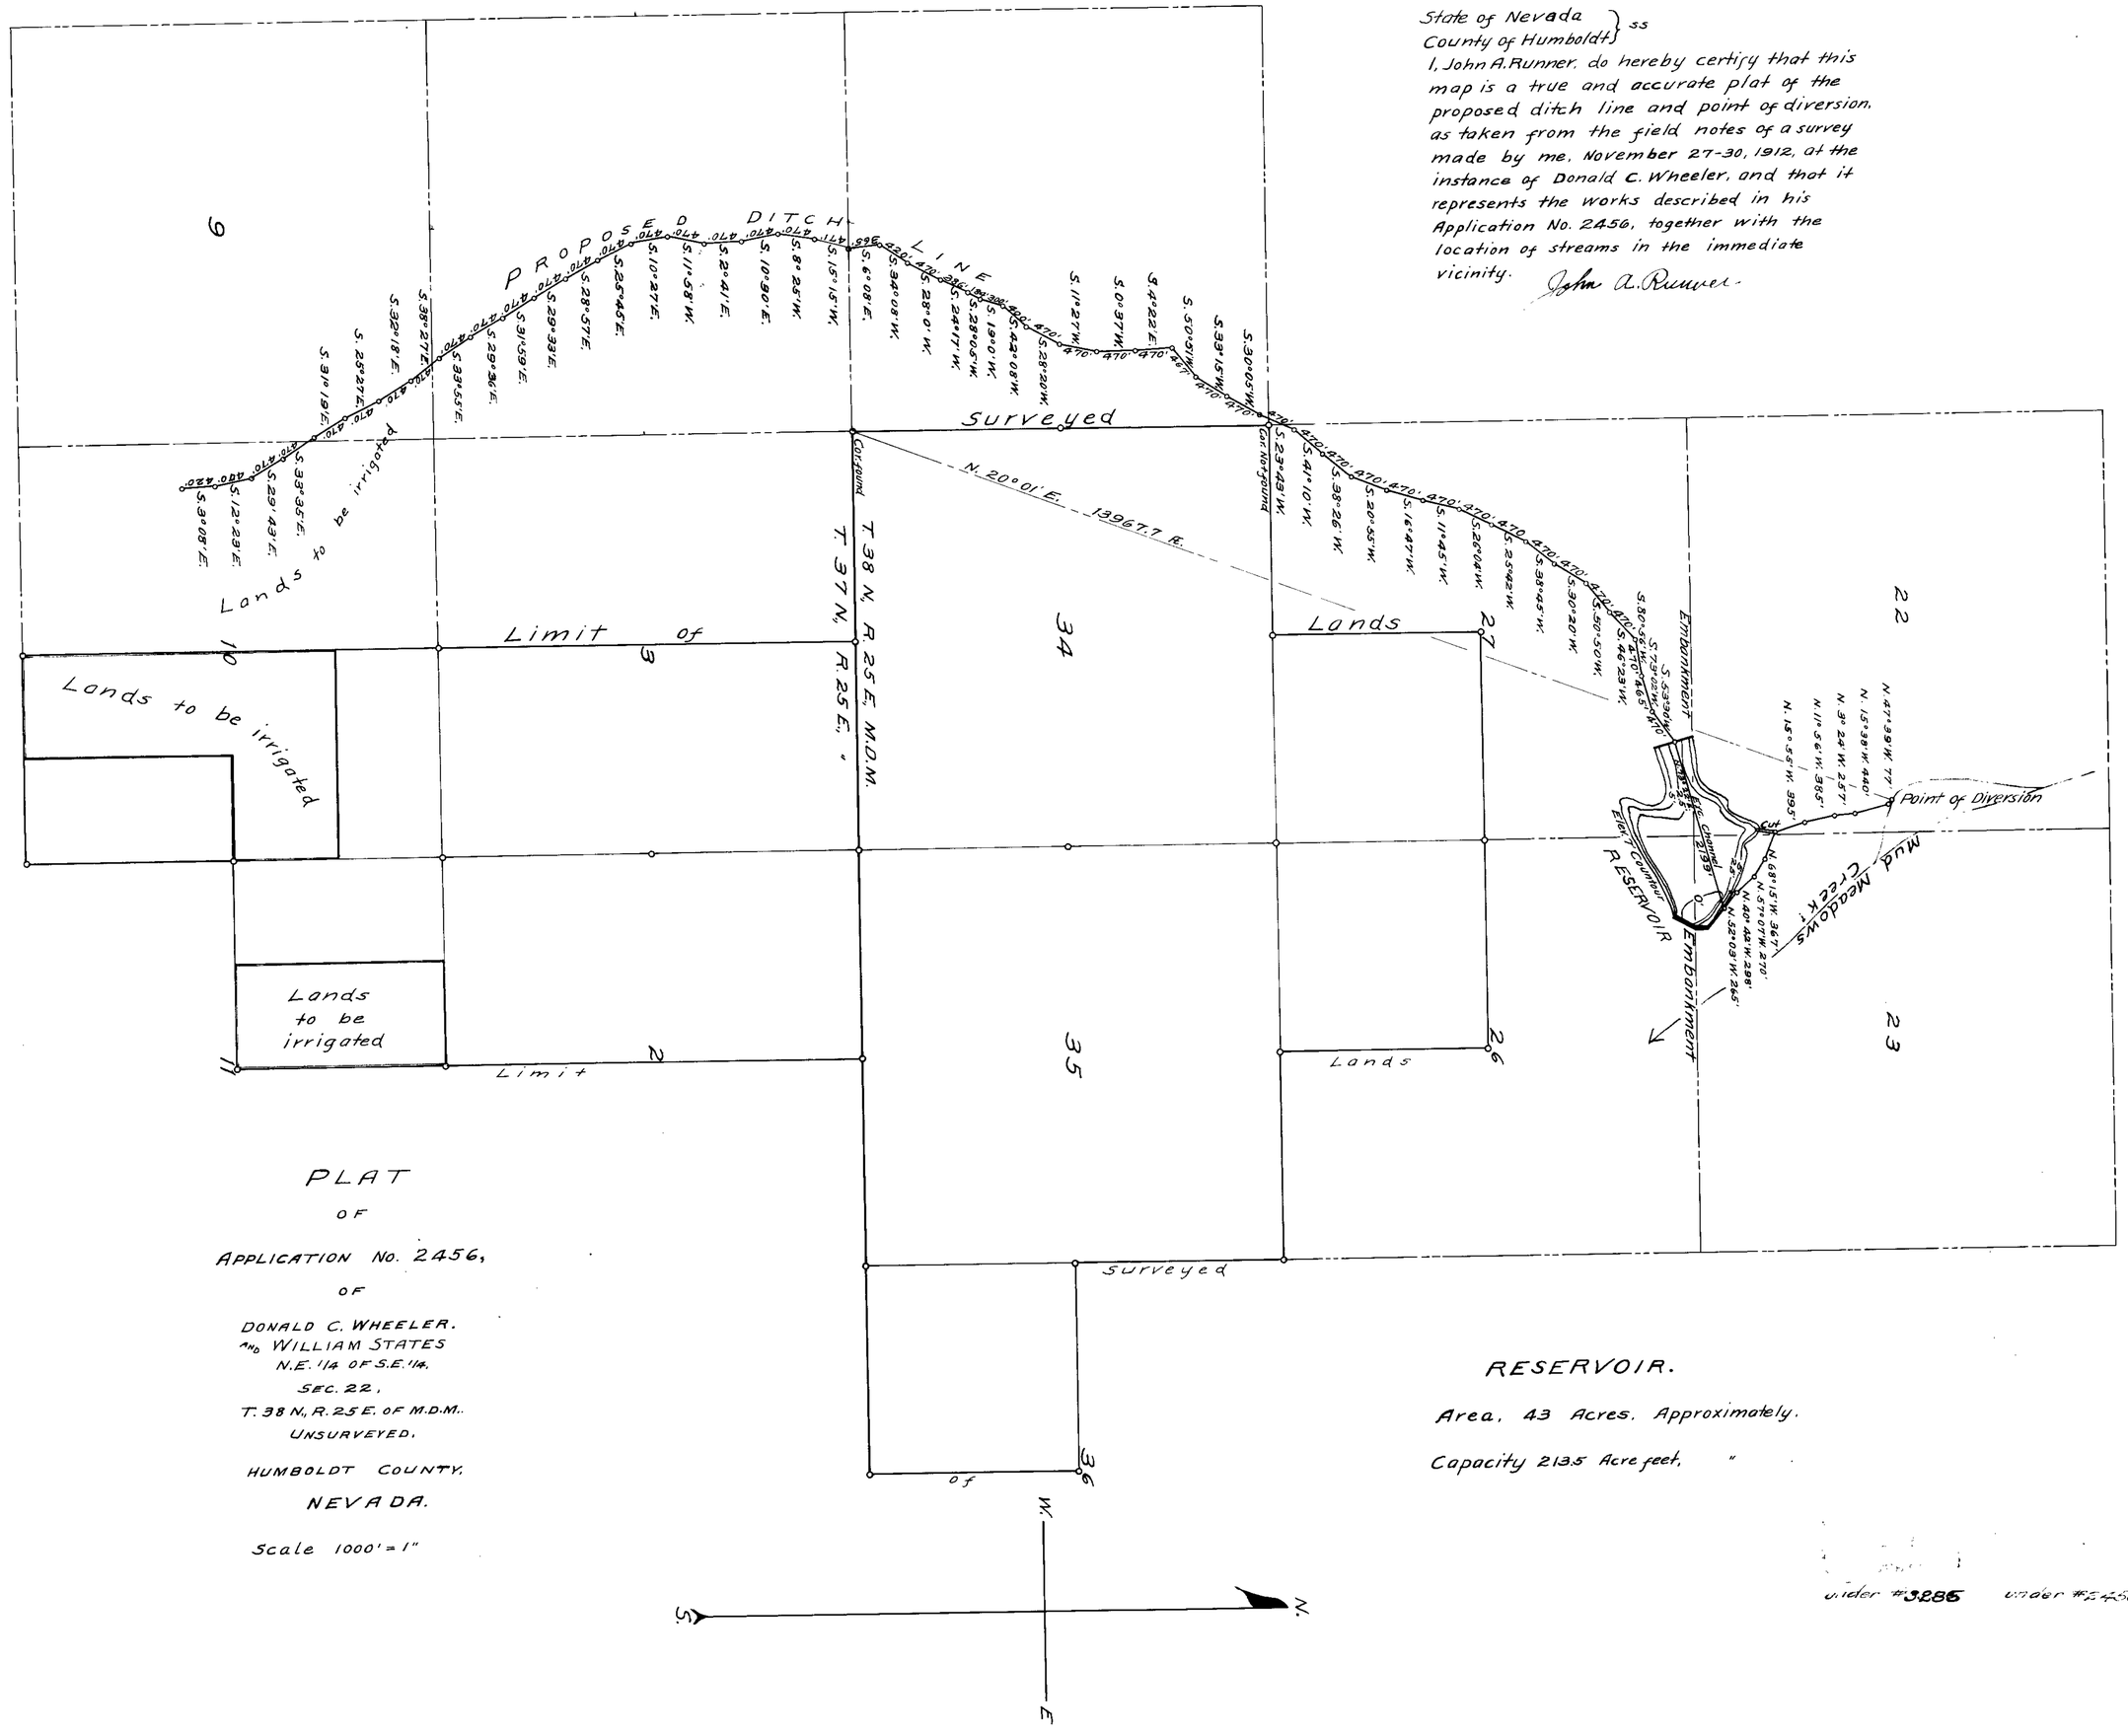

PLAT
OF
APPLICATION No. 2456,
OF
DONALD C. WHEELER.
AND WILLIAM STATES
N.E. 1/4 OF S.E. 1/4.
SEC. 22,
T. 38 N., R. 25 E. OF M.D.M.
UNSURVEYED.
HUMBOLDT COUNTY.
NEVADA.
Scale 1000' = 1"

RESERVOIR.
Area, 43 Acres, Approximately.
Capacity 213.5 Acre feet, "

under #3285 under #2456

3285 - 2456