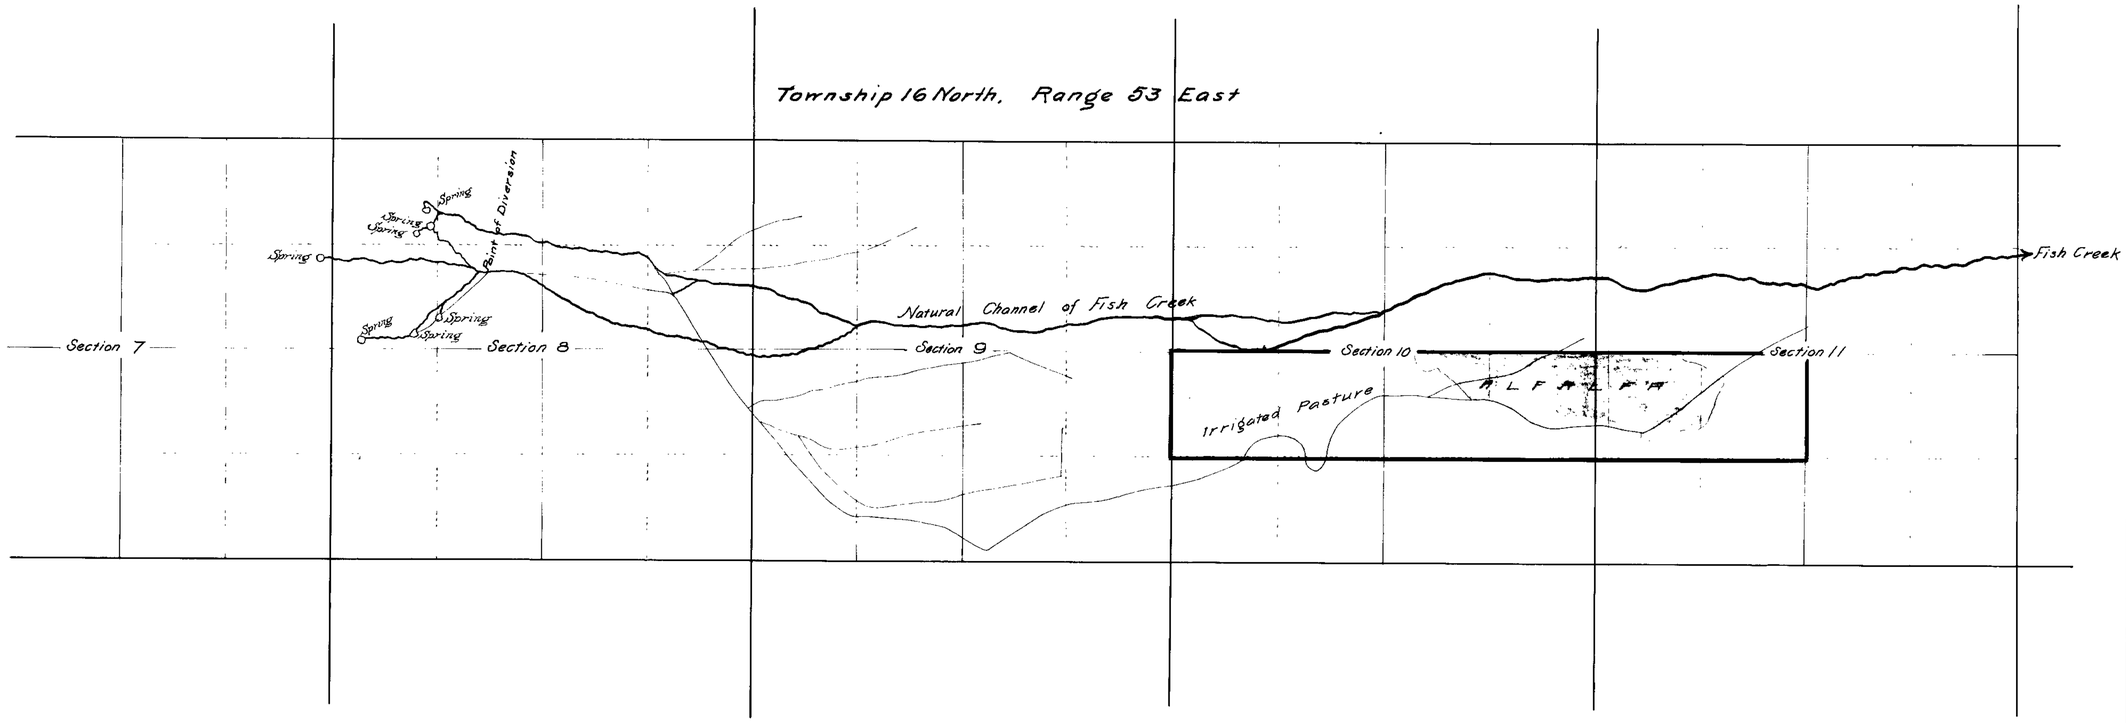

Scale: 1 inch = 1000 feet

STATE of NEVADA } ss.
County of Eureka }

I, Geo. S. Nickerson, of Eureka, Eureka County, State of Nevada, hereby certify, that the above map is a true and accurate plot of the lands irrigated by Isadore Sara, from the waters of Fish Creek, as taken from the field notes of a survey made by me on June 27, 28 and 29, 1912, and at the instance of Isadore Sara; that it represents the works described in Application No. 2465, together with the location of streams and ditches in the immediate vicinity.

Geo. S. Nickerson
Surveyor.

LANDS IRRIGATED BY
ISADORE SARA
FROM
FISH CREEK
Eureka County
NEVADA

#4889

973 BK.1 2-5-24
for 0.665 c.f.s.

#2465
396 BK.3 mm 12-16-18
for .985 c.f.s.

APPLICATION NO. 2465

2465

Township 16 North - Range 53 East

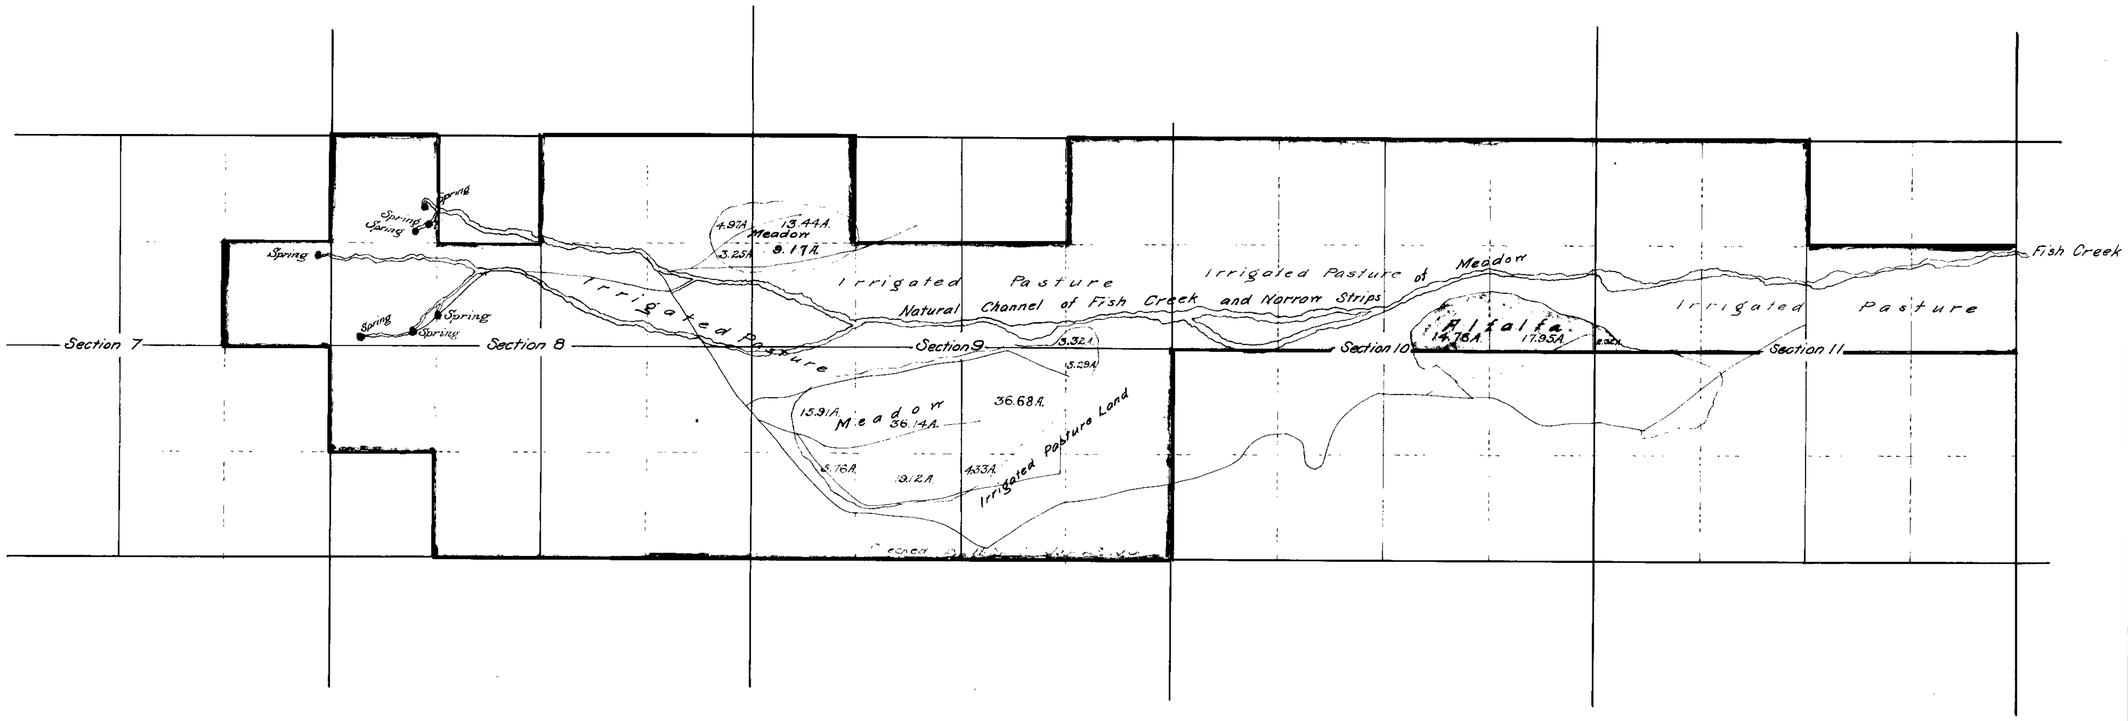

Scale: 1000 Feet = 1 Inch

LANDS IRRIGATED BY
EUREKA LAND AND STOCK CO.
FROM
FISH CREEK
Eureka County
NEVADA

STATE OF NEVADA } ss.
County of Eureka }

I, Geo. S. Nickerson of Eureka, County of Eureka, State of Nevada, hereby certify that the above map is a true and accurate plat of the Fish Creek irrigation system, as taken from the field notes of a survey made by me on June 27, 28 and 29, 1912, and at the instance of Pedro Urquiza, Vice President of Eureka Land and Stock Co. a corporation; that it represents the works described in the accompanying Proof of Appropriation, together with the location of streams and ditches in the immediate vicinity.

Geo. S. Nickerson. Surveyor.

FILED
NOV. 23, 1912
STATE ENGINEER'S OFFICE

NOV. 23, 1912

PROOF OF APPROPRIATION No.

2465