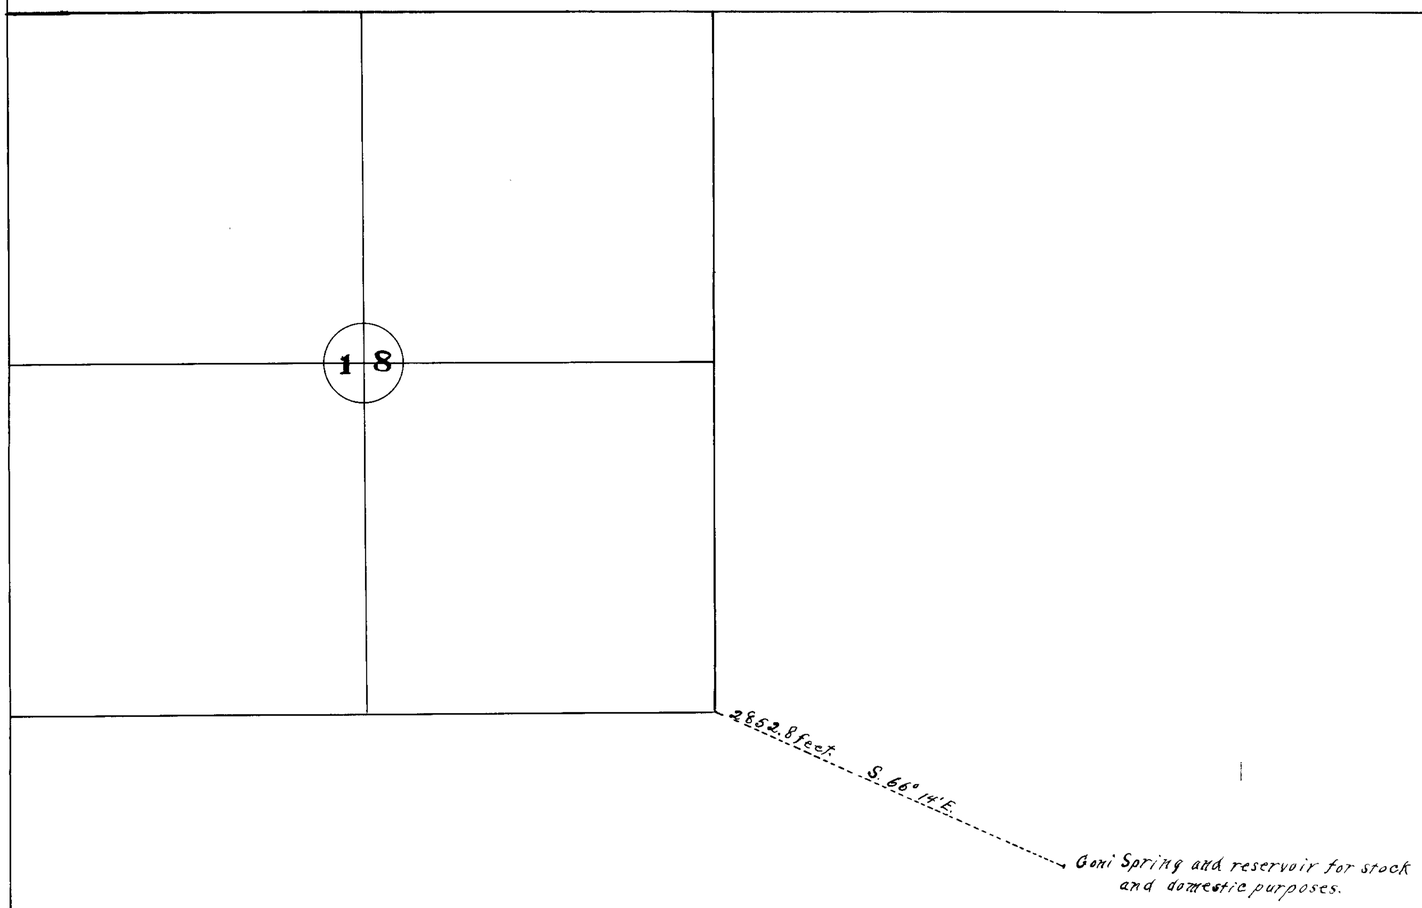

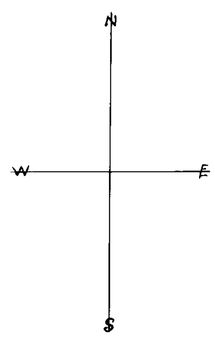

UNSURVEYED.

State of Nevada,
County of Ormsby. } ss.

E. H. Sweetland, being first duly sworn, deposes and says that the above is a true and accurate plat of the Spring and reservoir, as taken from the field notes of a survey made by me, completed on the fifth day of July, 1912; that such survey was made at the instance of Manuel Goni; that the map represents the works described in application No. 2466.

E. H. Sweetland. Surveyor.

Subscribed and sworn to before me this 16th day of February, A.D. 1914, at Carson City, Ormsby County Nevada.

G. Dougade,
Notary Public in and for Ormsby County and State

Scale 600' = 1"

TOWNSHIP 15N. RANGE 21E.

GONI SPRING.

209 Bk. 3 7-22-14. 246
for .01 c.f.s.