Section	Subdivision	T N	R E	Acreage	Kind of Culture	Date of First Culture
33	NE¼ of NW¼	38	53	2.5	Meadow+Willows	
"	NW¼ of NW¼	"	"	5.71	" "	
32	NE¼ of NE¼	"	"	5.97	" "	
"	" " "	"	"	8.41	Meadow some Sage	
"	" " "	"	"	0.15	Meadow	
"	NW¼ " NE¼	"	"	0.95	"	
"	" " "	"	"	4.22	Meadow some Sage	

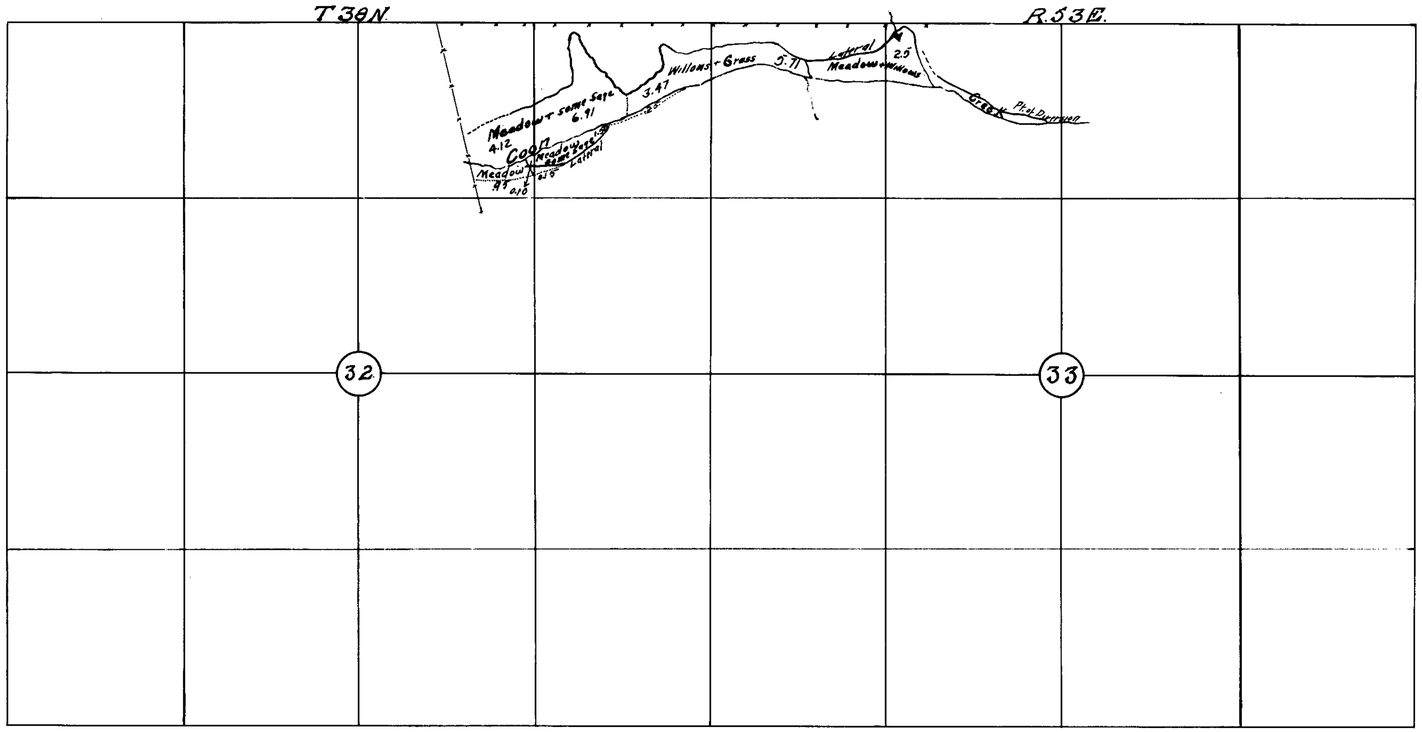

W.H. Settelmeyer
W.T. Jenkins Co
August 22 31st
Geo. M. Southward
W.T. Jenkins Co.
W.H. Settelmeyer
18th Sept 22
H.U. Castle
my commission expires
Jan. 11-1923.

FILED
Sept. 25, 1922
STATE ENGINEER'S OFFICE

CERTIFICATE NO. 11156 ISSUED 5/1/25

CULTURAL MAP
OF LANDS OF
W.T. JENKINS CO.,
WATER SOURCE:- COON CREEK.
WATER SYSTEM:- HUMBOLDT RIVER.
BATTLE MT., NEVADA.
SURVEYED by W.H. SETTELMEYER
Scale 1" = 600

Permit 2473

2473