Section	Sub-division	Township	Range	Cultivated acreage	Description of culture	Date of first culture
18	Lot 9	34 N	22 E M.D.M.	1 Acre		
18	" 16	" "	" " " " "	4 Acres		
18	" 15	" "	" " " " "			
19	" 1	" "	" " " " "	None		

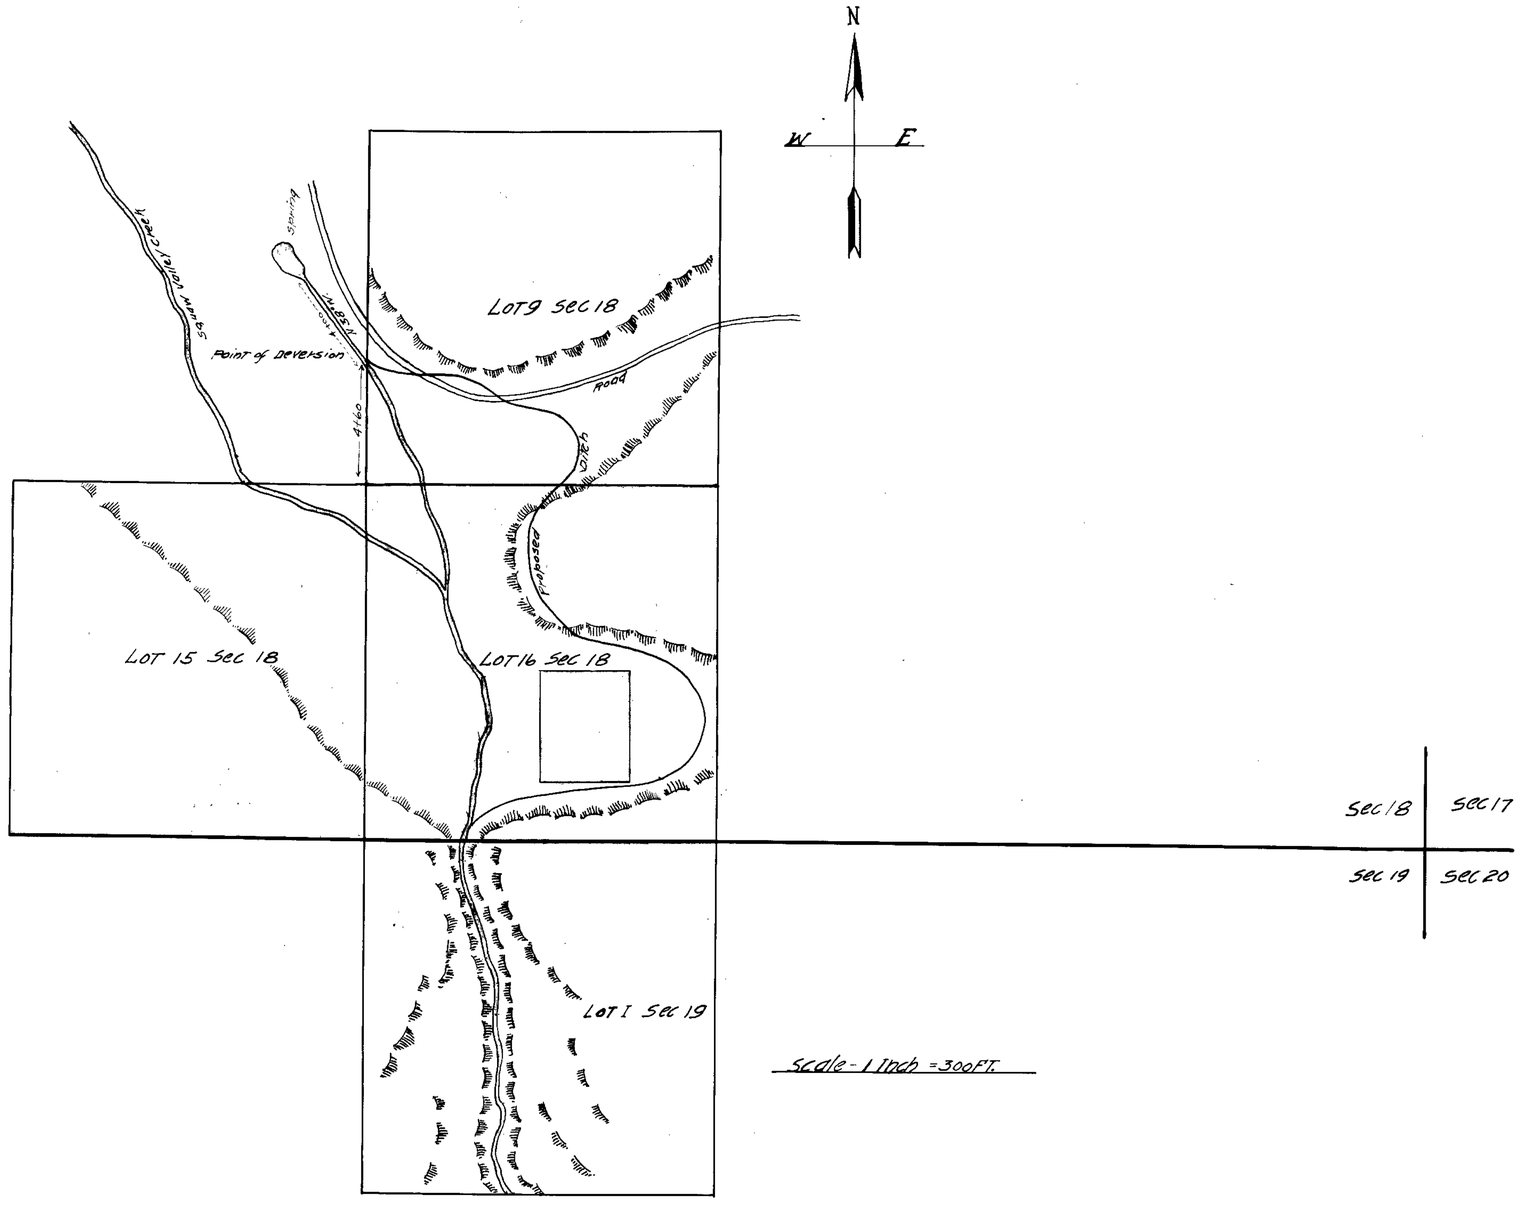

Scale - 1 Inch = 300 FT.

—J.C. CRAIN—

STATE of Nevada }
County of Washoe } ss

Wendell D. Volk, being first duly sworn, deposes and says that the above map is a true and accurate plate of the irrigation works as taken from the field notes of a survey made by me, completed on the 23rd day of September, 1912; that such survey was made at the instance of J.C. Crain; that the map represents the works described in application number 2491 together with the location of streams and ditches in the immediate vicinity.

W.D. Volk Surveyor

Subscribed and sworn to before me, this the [redacted] day of [redacted]

J.R. Norton

Notary Public in and for Washoe County, Nevada.

2491