Section	Sub-division	Township	Range	Cultivated acreage	Description of Culture	Date of First Culture
4	SW¼ of SE¼	44 N.	19 E	None		
9	N½ of NW¼	44 N.	19 E	None		
9	NW¼ of NE¼	44 N.	19 E	None		

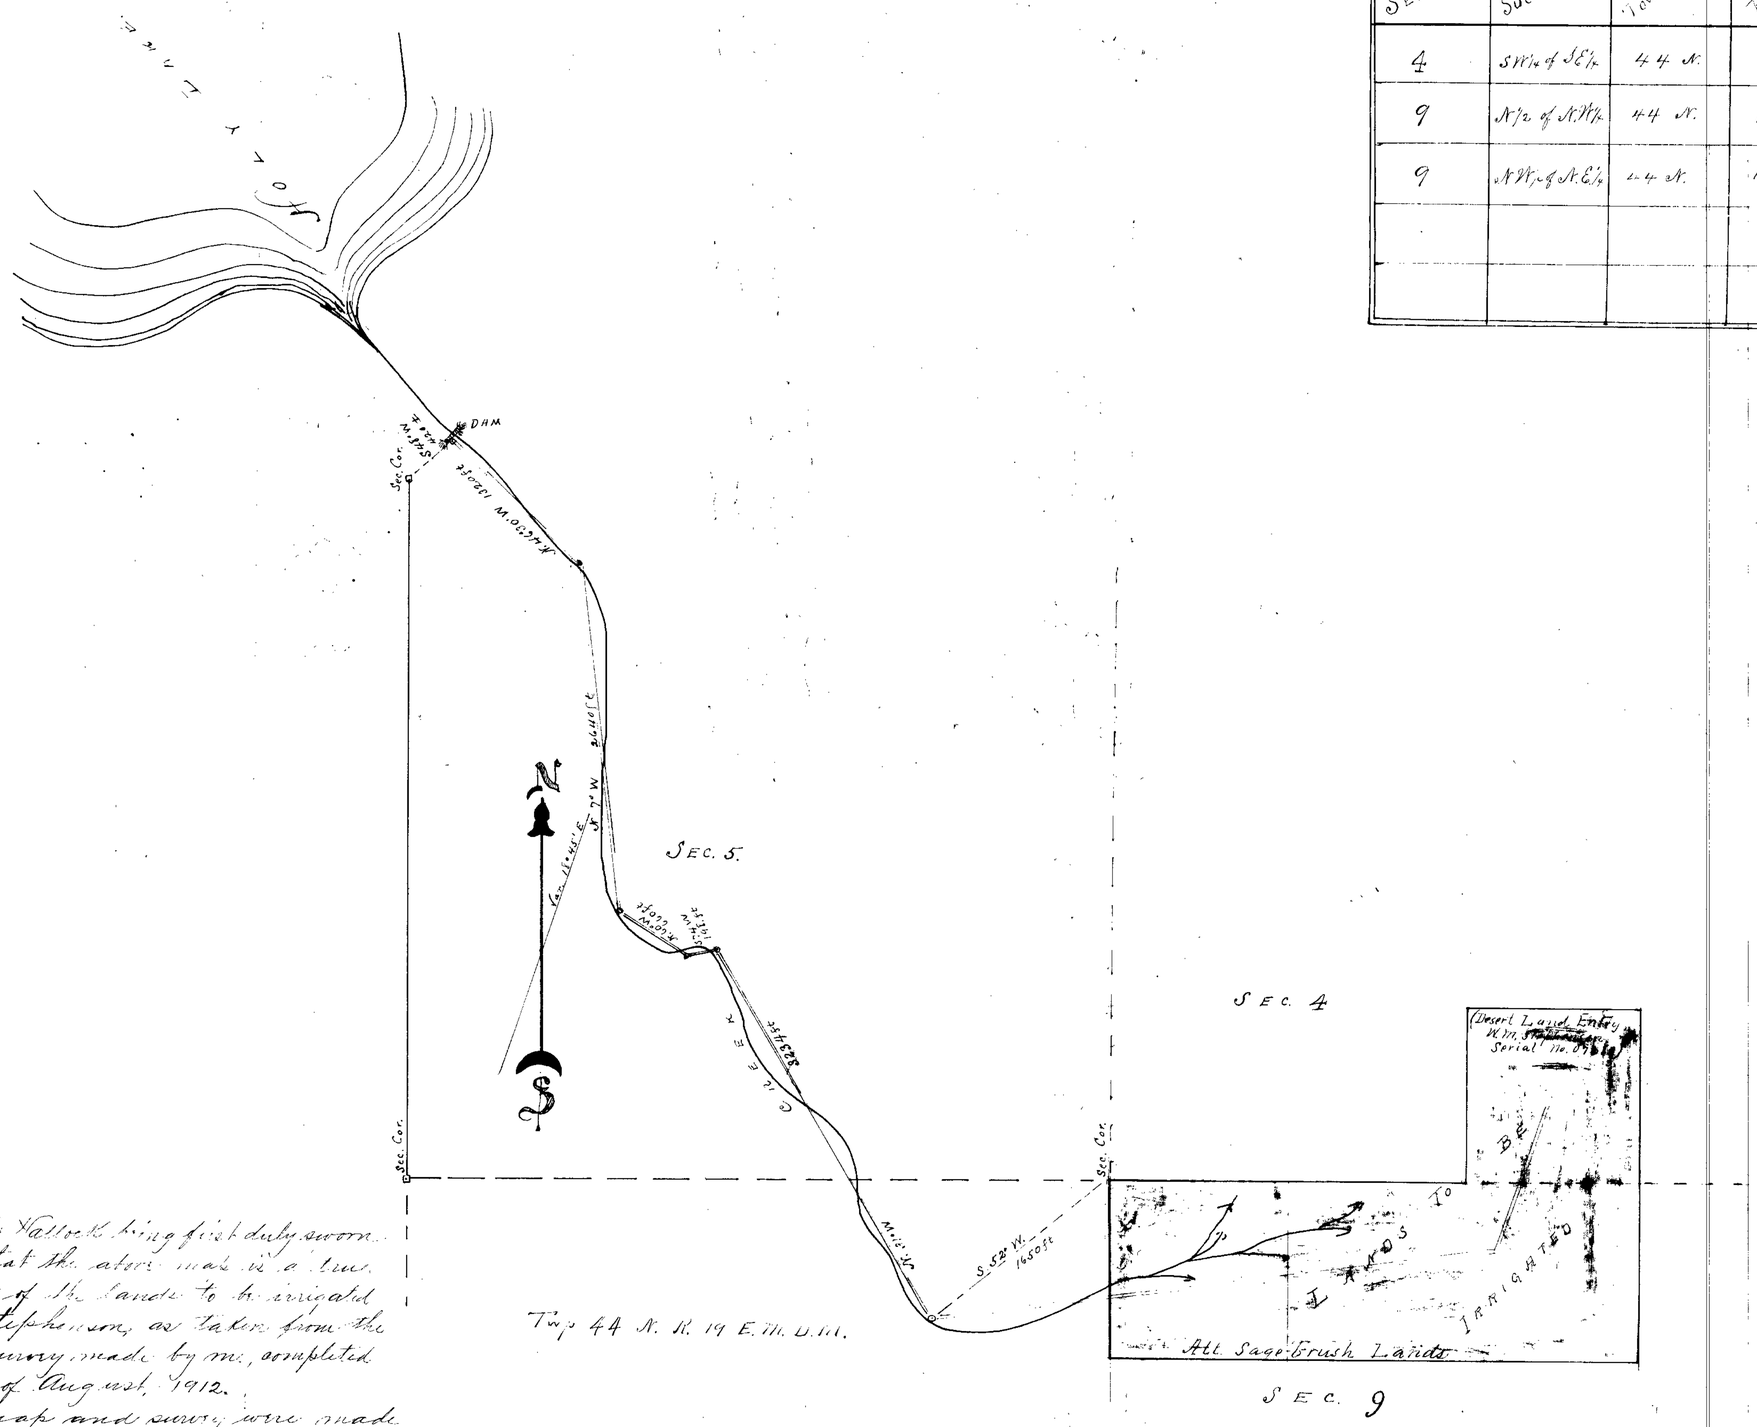

Scale: 1 in = 600 ft.

State of Nevada,
County of Washoe. } ss

F. J. Hallock being first duly sworn deposes and says that the above map is a true and accurate plat of the lands to be irrigated by William M. Stephenson, as taken from the field notes of a survey made by me, completed on the 24th day of August, 1912.

That the map and survey were made at the instance of William M. Stephenson, owner of said lands and that it truly represents the irrigated lands of said William M. Stephenson.

F. J. Hallock,
Surveyor.

Subscribed and Sworn to before me this 11 day of Feby 1914.

Albert Kemble
Justice of the Peace
Bald Mountain Twp.
Washoe Co. Nevada.

FILED
NOV 16 1918
Under No. 4494, 4495

William M. Stephenson
Holy Lake and Holy Lake Creek
Under Permit No. 2496.

Place in 4494, 4495