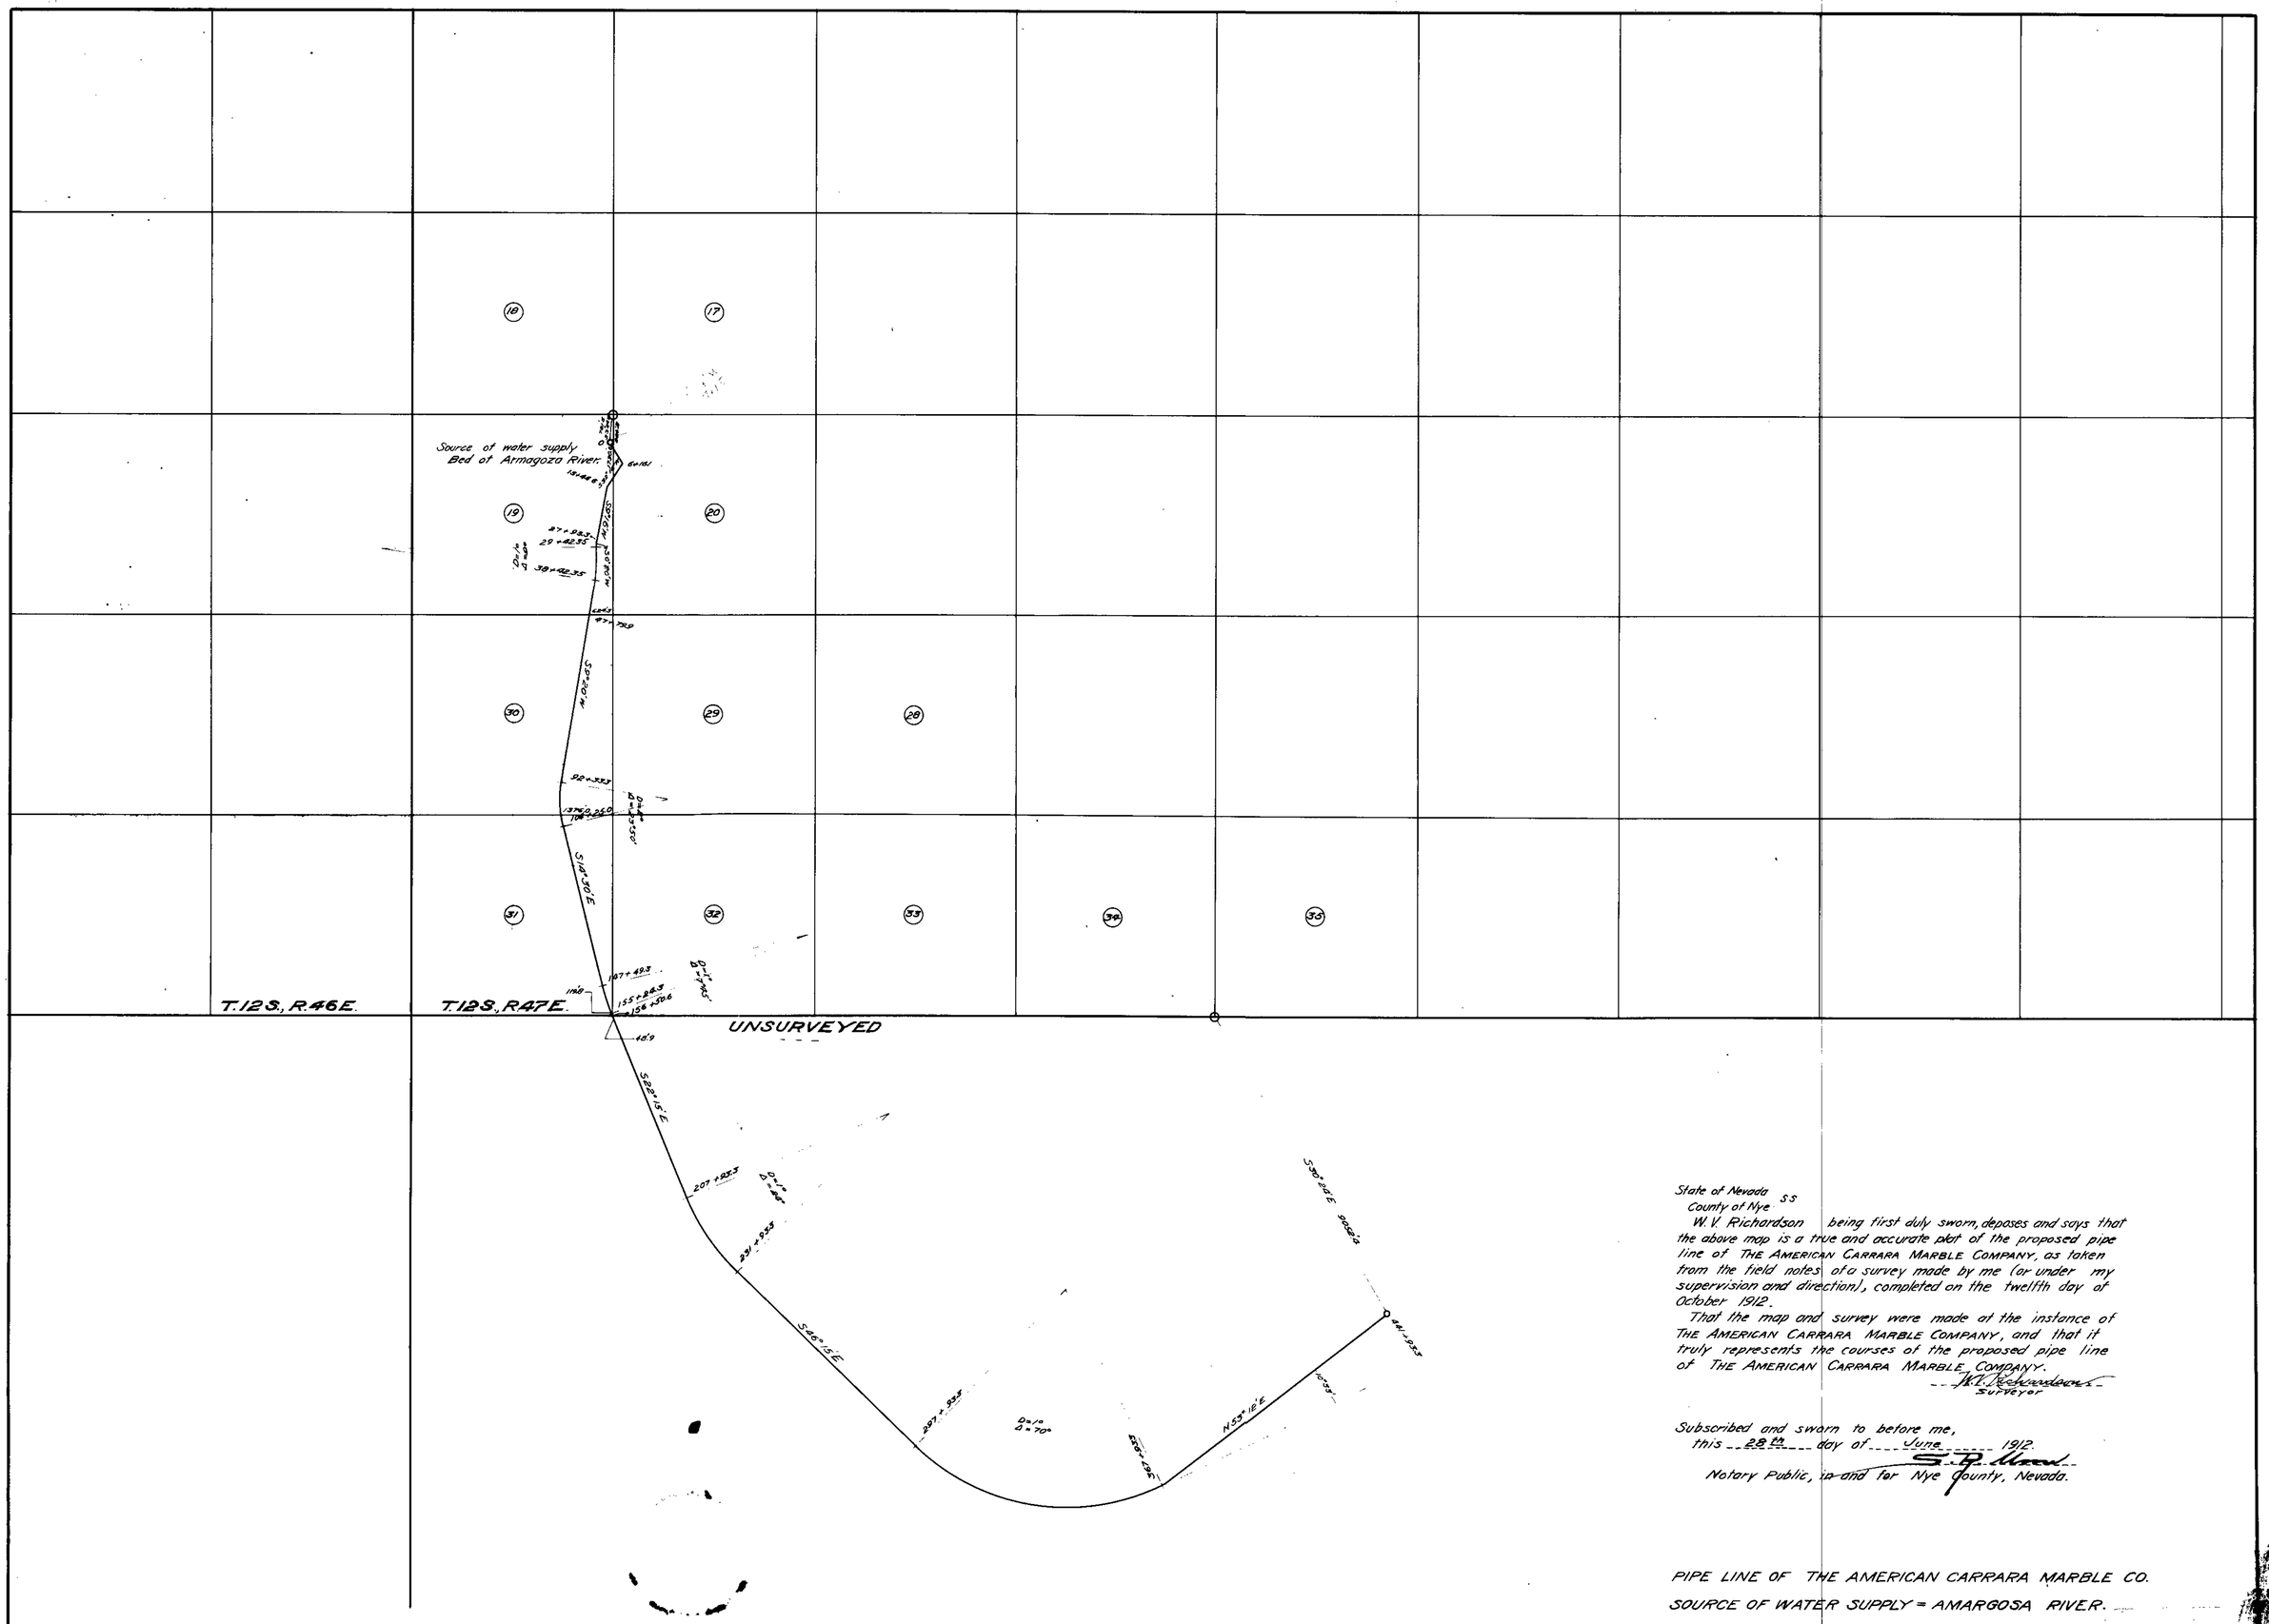

State of Nevada
County of Nye } ss

W. V. Richardson being first duly sworn, deposes and says that the above map is a true and accurate plat of the proposed pipe line of THE AMERICAN CARRARA MARBLE COMPANY, as taken from the field notes of a survey made by me (or under my supervision and direction), completed on the twelfth day of October 1912.

That the map and survey were made at the instance of THE AMERICAN CARRARA MARBLE COMPANY, and that it truly represents the courses of the proposed pipe line of THE AMERICAN CARRARA MARBLE COMPANY.

W. V. Richardson
Surveyor

Subscribed and sworn to before me,
this 28th day of June 1912.

S. P. Wood
Notary Public, ~~in and~~ for Nye County, Nevada.

PIPE LINE OF THE AMERICAN CARRARA MARBLE CO.
SOURCE OF WATER SUPPLY = AMARGOSA RIVER.
Scale 1 inch = 2000 Feet.

368 BK.3 12-16-18.
for .3 c.f.s.