SECTION	Subdivision	Township	Range	Cultivated Acreage	Description of Culture	DATE of First Culture
11	W½	43 N	53 E	Getting	Cleared for	Plowing

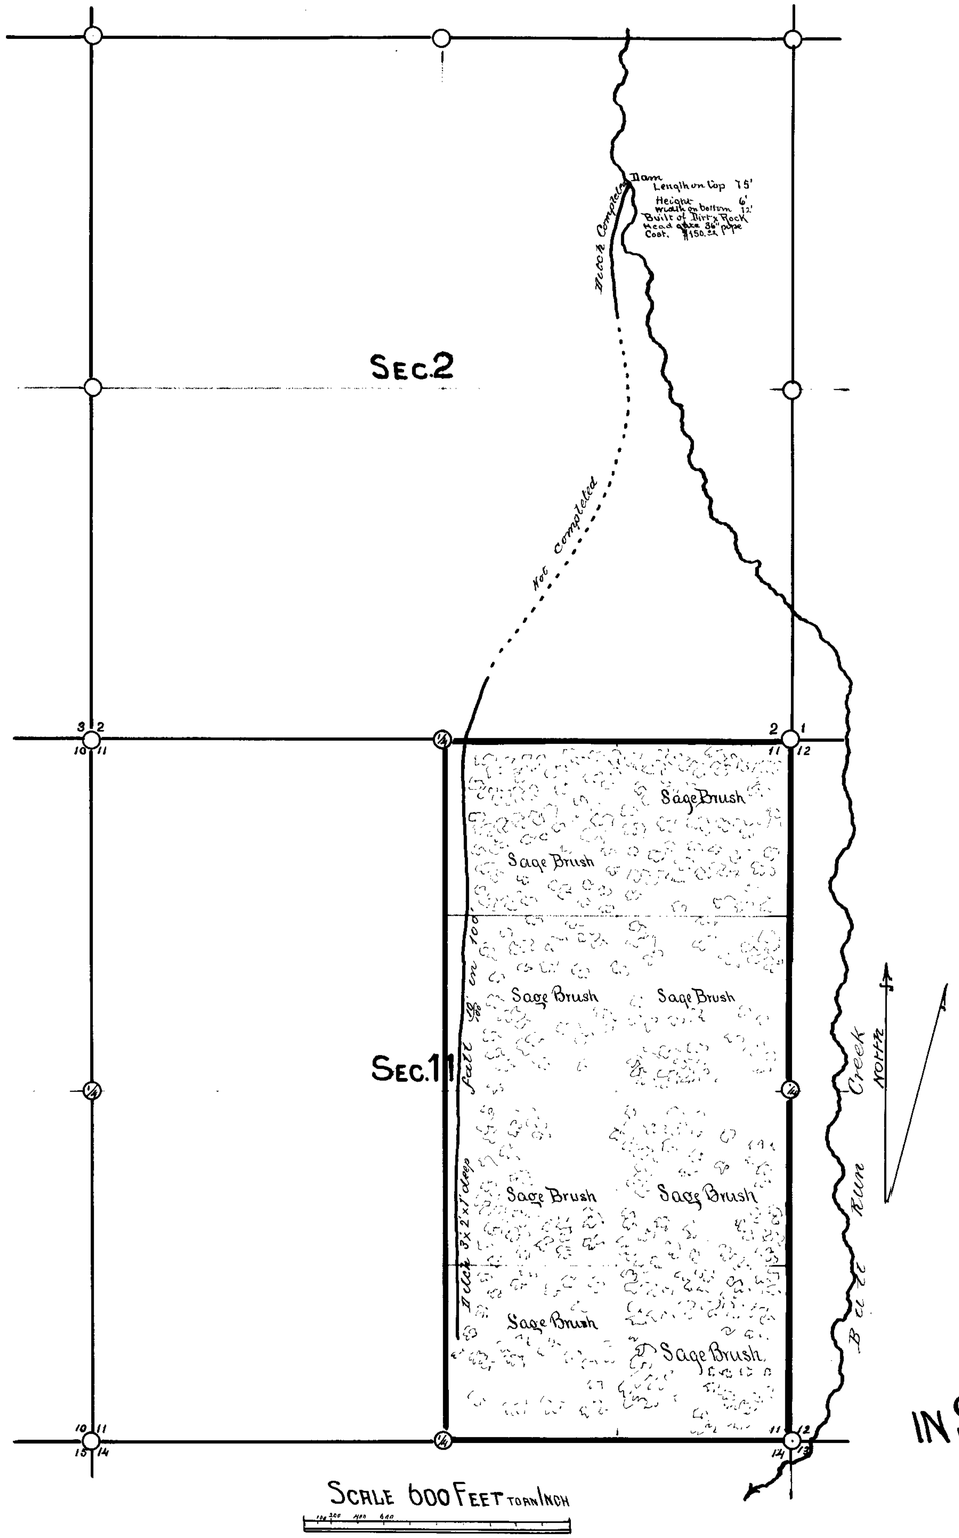

State of Nevada }
County of Elko } SS

I William P Wright being first duly sworn deposes and says that the annexed map is a true and Acurate plat of the land intended to be irrigated by Mrs Anna Horn as taken from the field notes of a Survey made by me. Completed Sept 20th 1912.

That the map and Survey was made at the instance of Lawrence Horn agent of the Owner and it truly represents the irrigated land of Said Anna Horn.

William P Wright
Surveyor

Subscribed and Sworn to before me this day of November 1913.

Otto F. Williams

MAP
OF THE
DESERT LAND CLAIM
MRS ANNA HORN
IN SECTION 11 TOWNSHIP 43 NORTH RANGE 52 EAST M.D.M.

SHOWING SYSTEM. OF IRRIGATION

WATER TAKEN OUT OF BULL RUN CREEK IN THE NW¼ of NE¼ SEC. 2

ELKO COUNTY

NEVADA

2508 250