State of Nevada
County of Humboldt } ss
John A. Runner, being first duly sworn, deposes and says that this map is a true and accurate plat of the ditch line and point of diversion of the ditch of Stefan Herzog, as taken from the field notes of a survey made by me, completed on the 23rd day April, 1915.
That the survey and map were made at the instance of Stefan Herzog claimant of said ditch and that it truly represents the improvements on said ditch and point of diversion

John A. Runner Surveyor.

Subscribed and sworn to before me this 6th day of May, 1915.

V. A. Tracy

Notary Public in and for Humboldt County, Nevada.

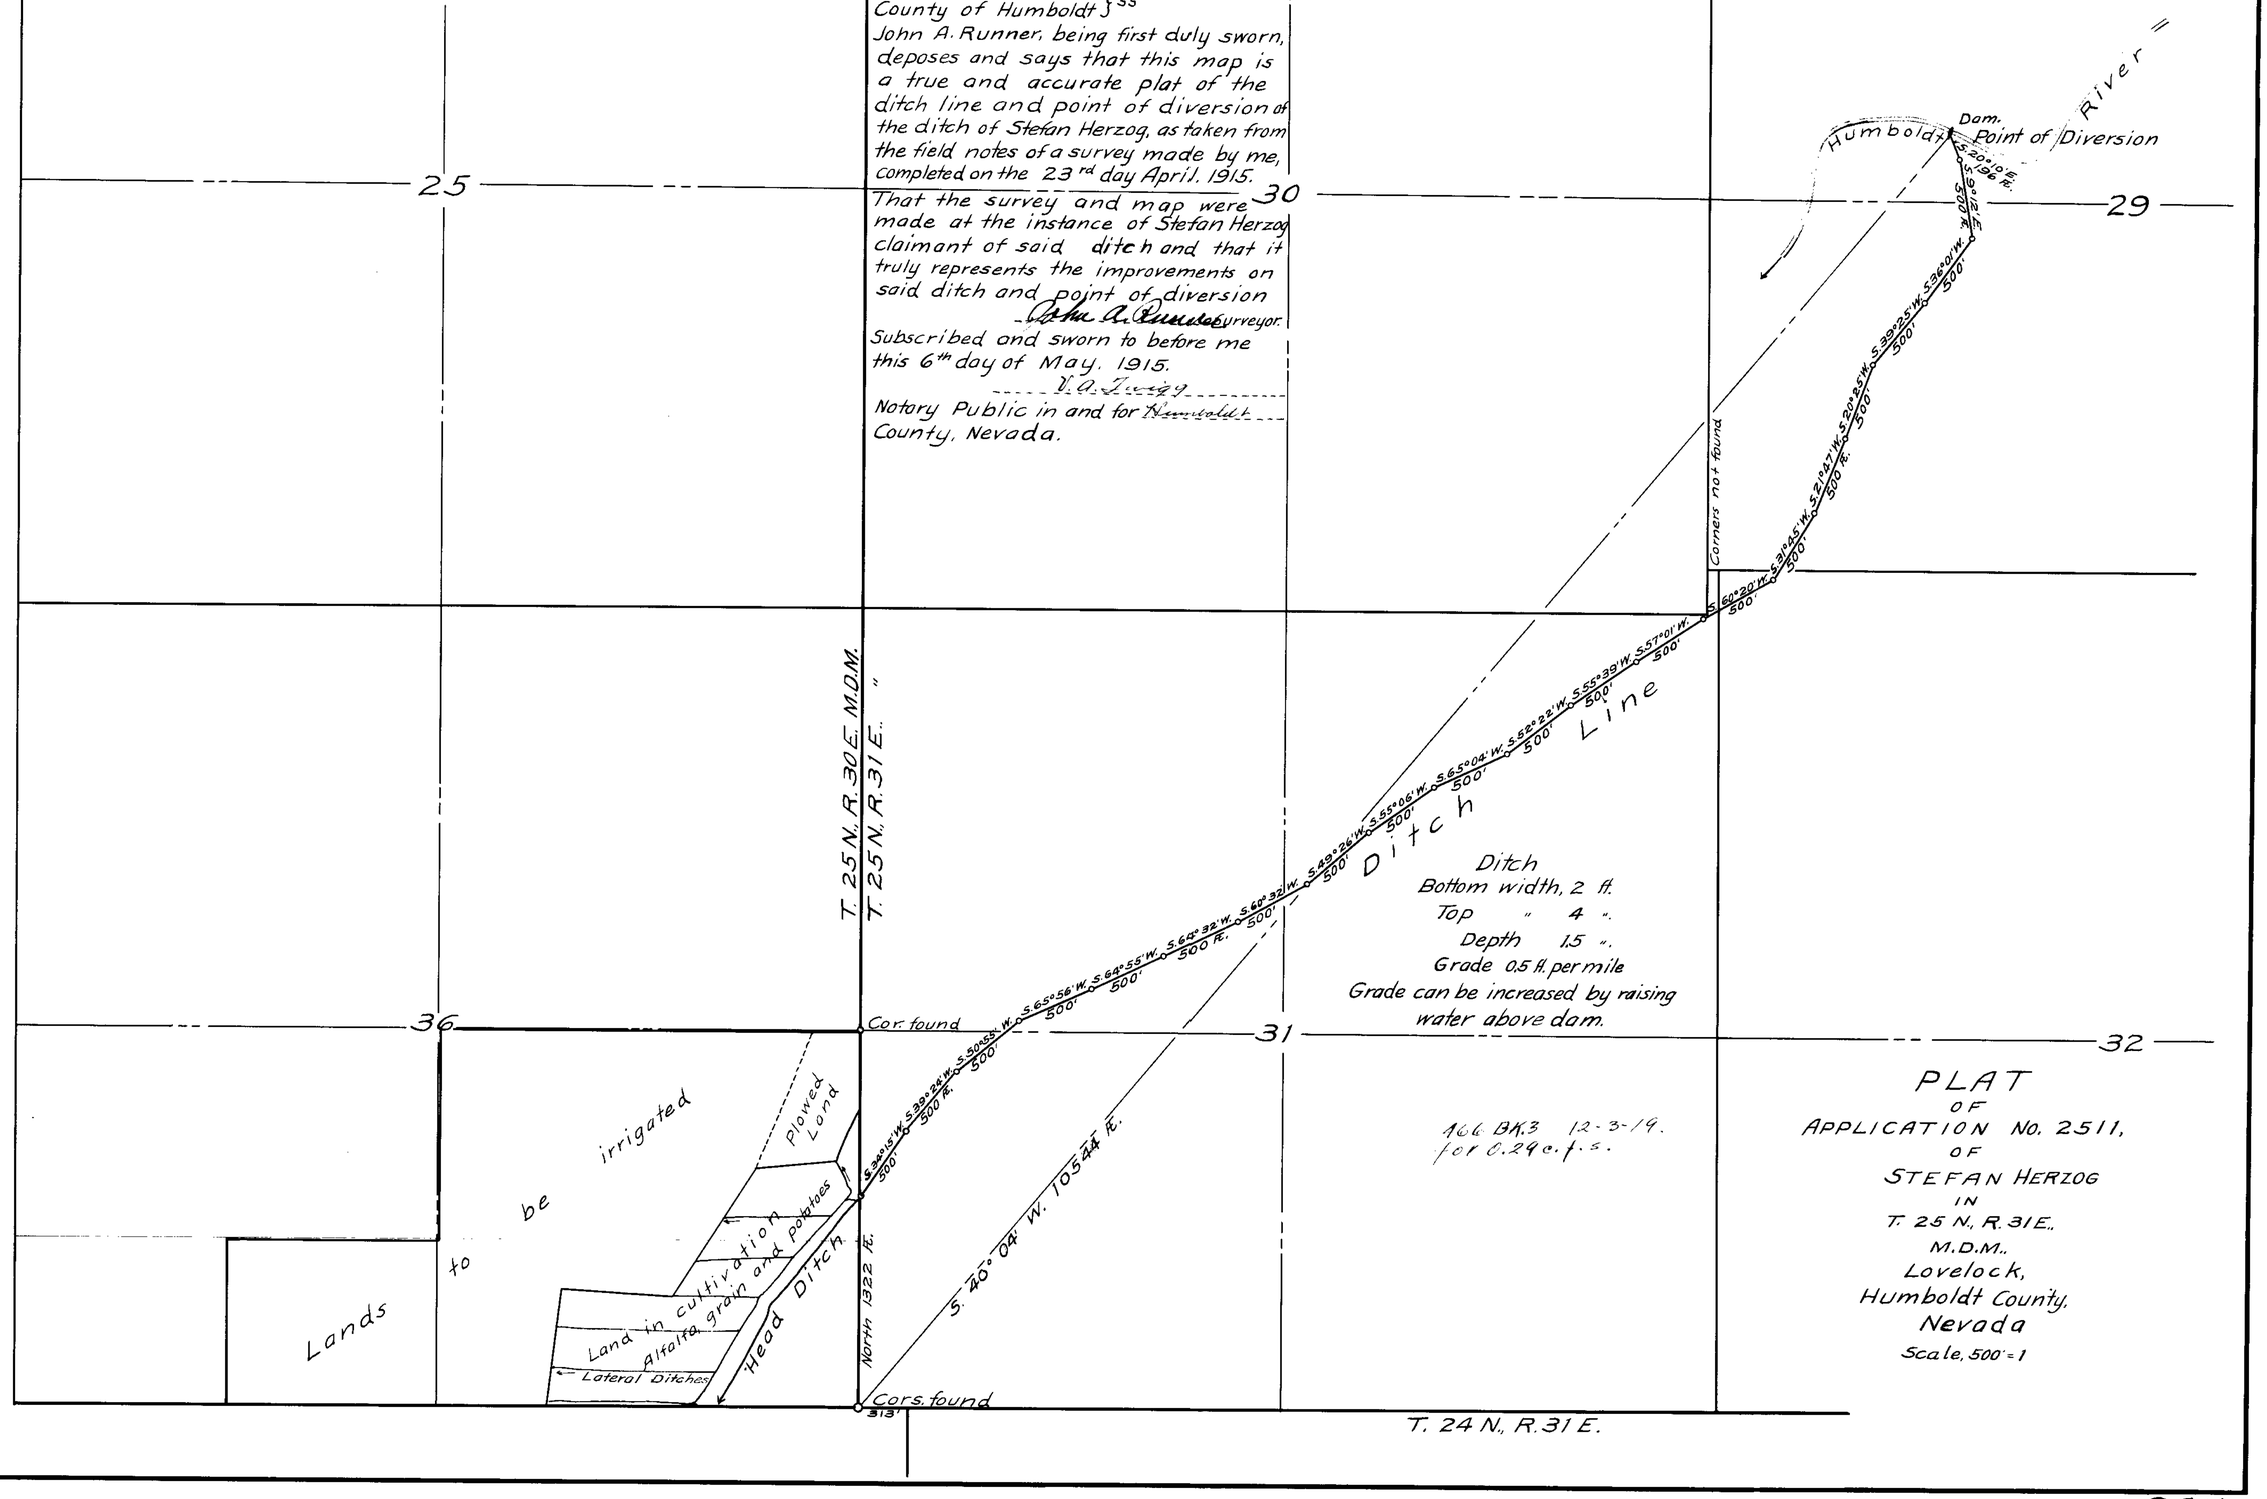

PLAT
OF
APPLICATION No. 2511,
OF
STEFAN HERZOG
IN
T. 25 N., R. 31 E.,
M.D.M.,
Lovelock,
Humboldt County,
Nevada
Scale, 500' = 1

2511