NIGGER CREEK RESERVOIR

Map showing size and location of the reservoir as filed on by
J. E. Kelly of Gerlach Nevada
Capacity 203 acre feet. Area = 25.81 acres.
Height of dam 26 feet.
Scale 1 = 200 ft
Surveyed and estimated by R. E. Tilden, Civil Engr Winnemucca Nevada
May 26th - 1914.

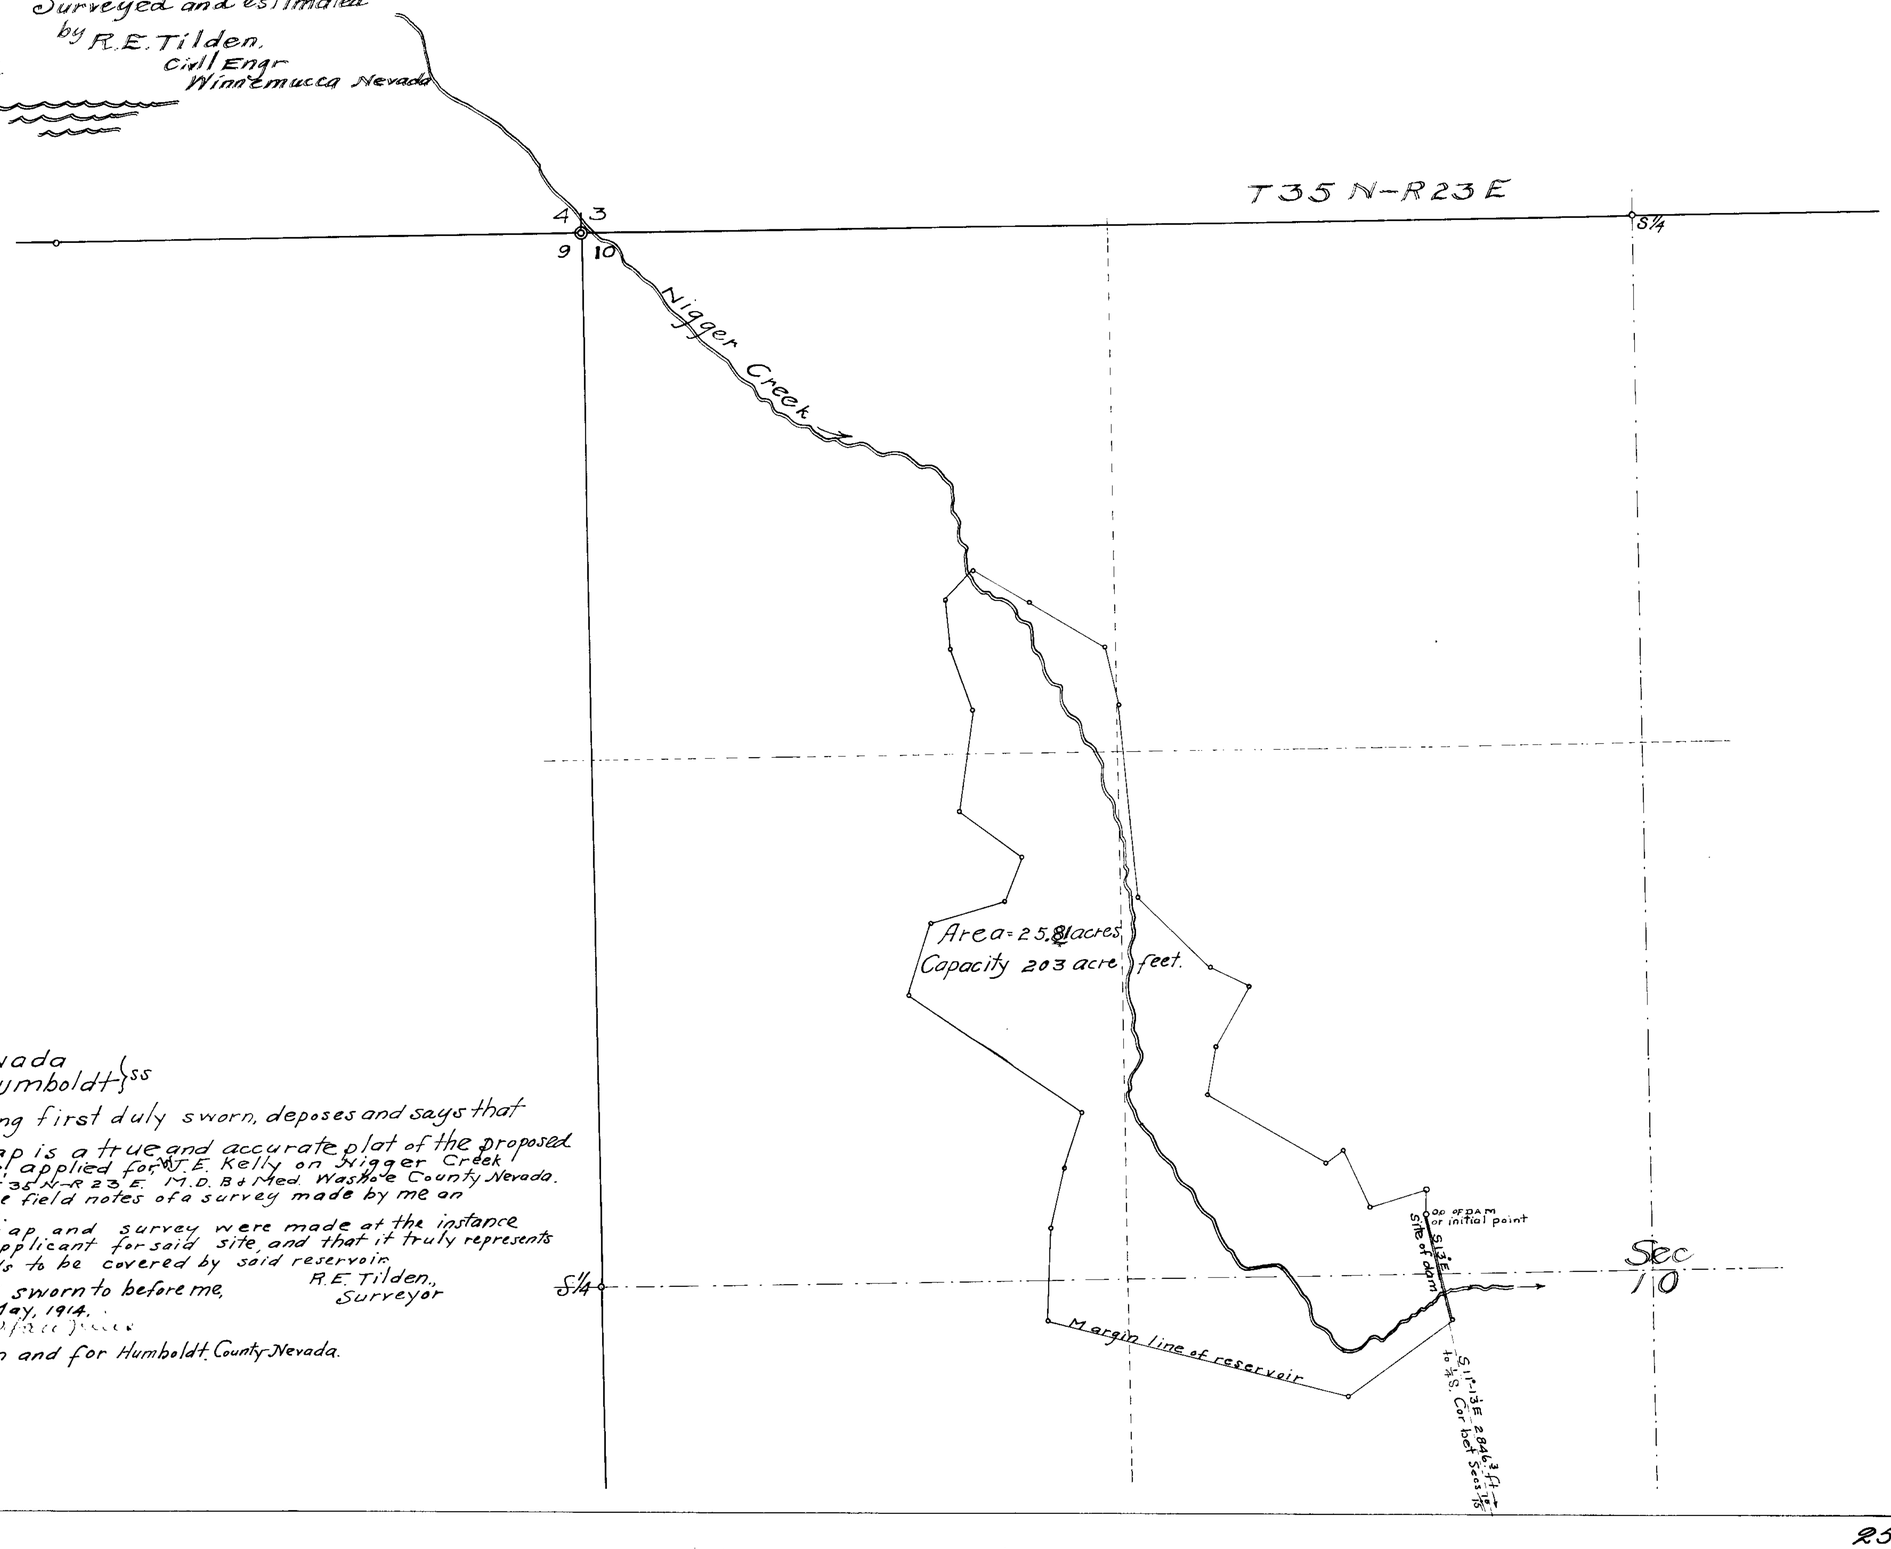

State of Nevada
County of Humboldt } ss

I. R. E. Tilden, being first duly sworn, deposes and says that the above map is a true and accurate plat of the proposed reservoir site, applied for by J. E. Kelly on Nigger Creek in Section 10 T 35 N - R 23 E. M. D. B & Med. Washoe County Nevada. as taken from the field notes of a survey made by me on May 16th 17 - 1914.
That the map and survey were made at the instance of J. E. Kelly, applicant for said site, and that it truly represents the site and lands to be covered by said reservoir.

R. E. Tilden,
Surveyor

Subscribed and sworn to before me, this 26th day of May, 1914.

Notary Public in and for Humboldt County Nevada.

2522

Map showing lands to be irrigated in
Sections 13-24-18-19 T35N-R23E and T35N-R24E
Humboldt and Washoe Counties
Nevada
Water to be taken from Nigger Creek
by means of dams and ditches
Application No 2522 covering application
of J E Kelly, Mrs J.E Kelly F.A Kelly and C.E. Kelly
No of Sec feet applied for = 12.8
Surveyed May 16-17-1914.
by R.E. Tilden, C.Engr.
of Winnemucca,
Nevada.

Scale 1" = 1000 ft.

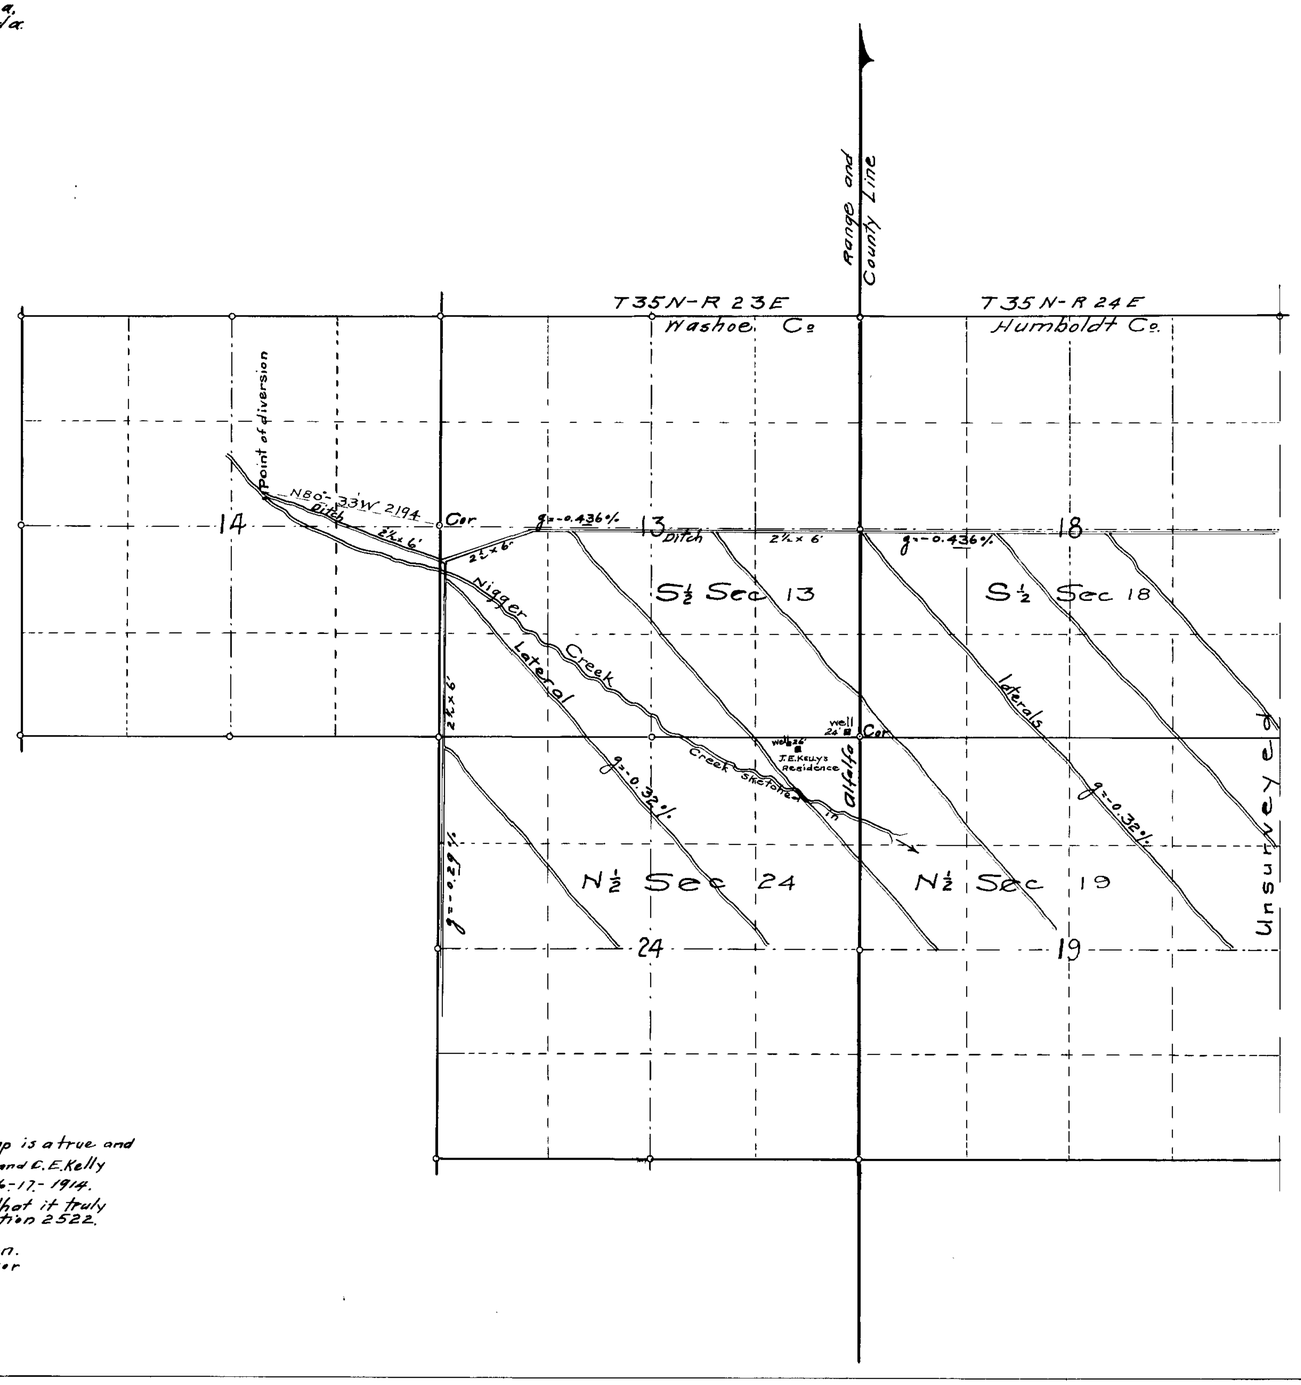

STATE OF NEVADA } ss
County of Humboldt

R.E. Tilden, being first duly sworn, deposes and says that the above map is a true and accurate plat of the lands claimed by J.E. Kelly, Mrs J.E Kelly, F.A. Kelly and C.E. Kelly all of Gerlach P.O. Nevada, as surveyed by me on May 16-17-1914. at the request of J.E. Kelly part owner of said lands and that it truly represents the lands named in State Engr's No of application 2522.

R.E. Tilden.
Surveyor

Subscribed and sworn to before me this 22nd day of May 1914.
C.D. Mackey
Notary Public in and for Humboldt County, Nevada.

2522

Nigger Creek proposed dam
Washoe County Nevada
Surveys and estimates by

Scale 1=10 ft
or 2 scale 1=20

R E Tilden Civil Engr
Winnemucca
Nevada

Surveys made for
J.E. Kelly of Gerlach Nev.

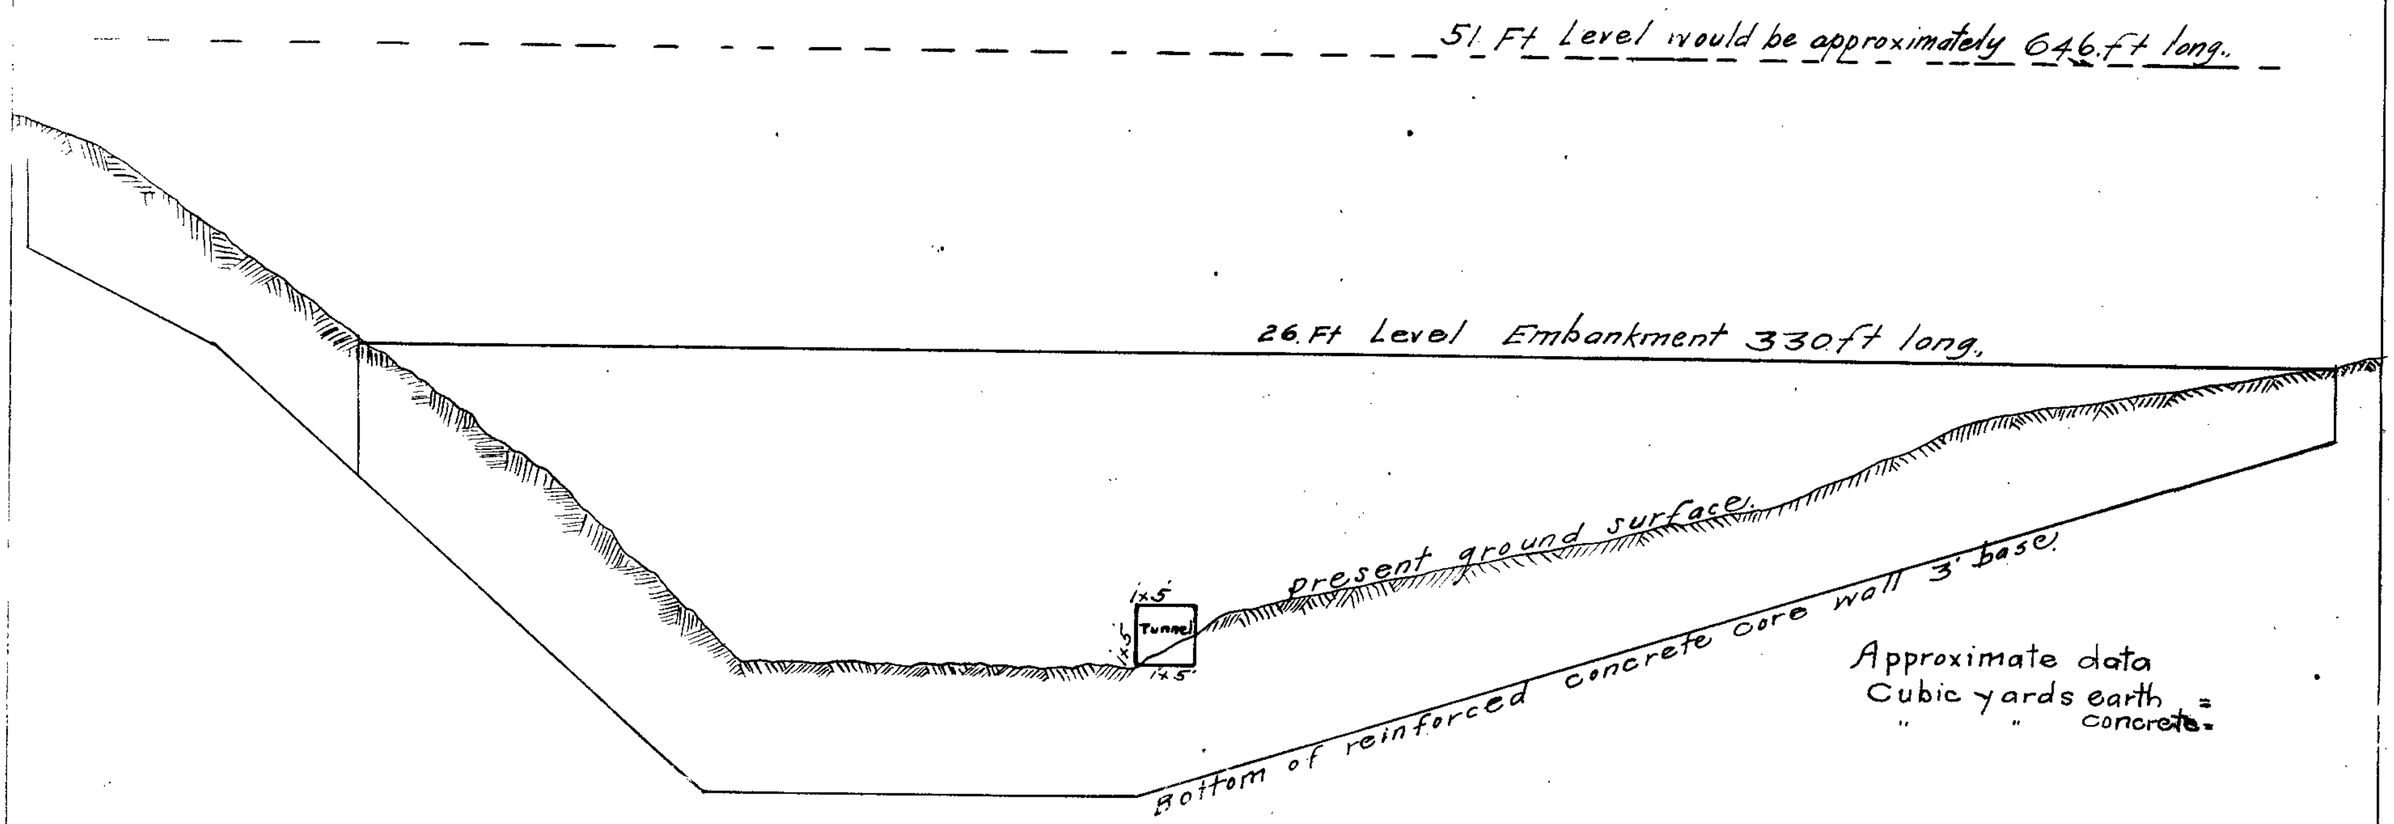

Approximate data
Cubic yards earth =
" " concrete.