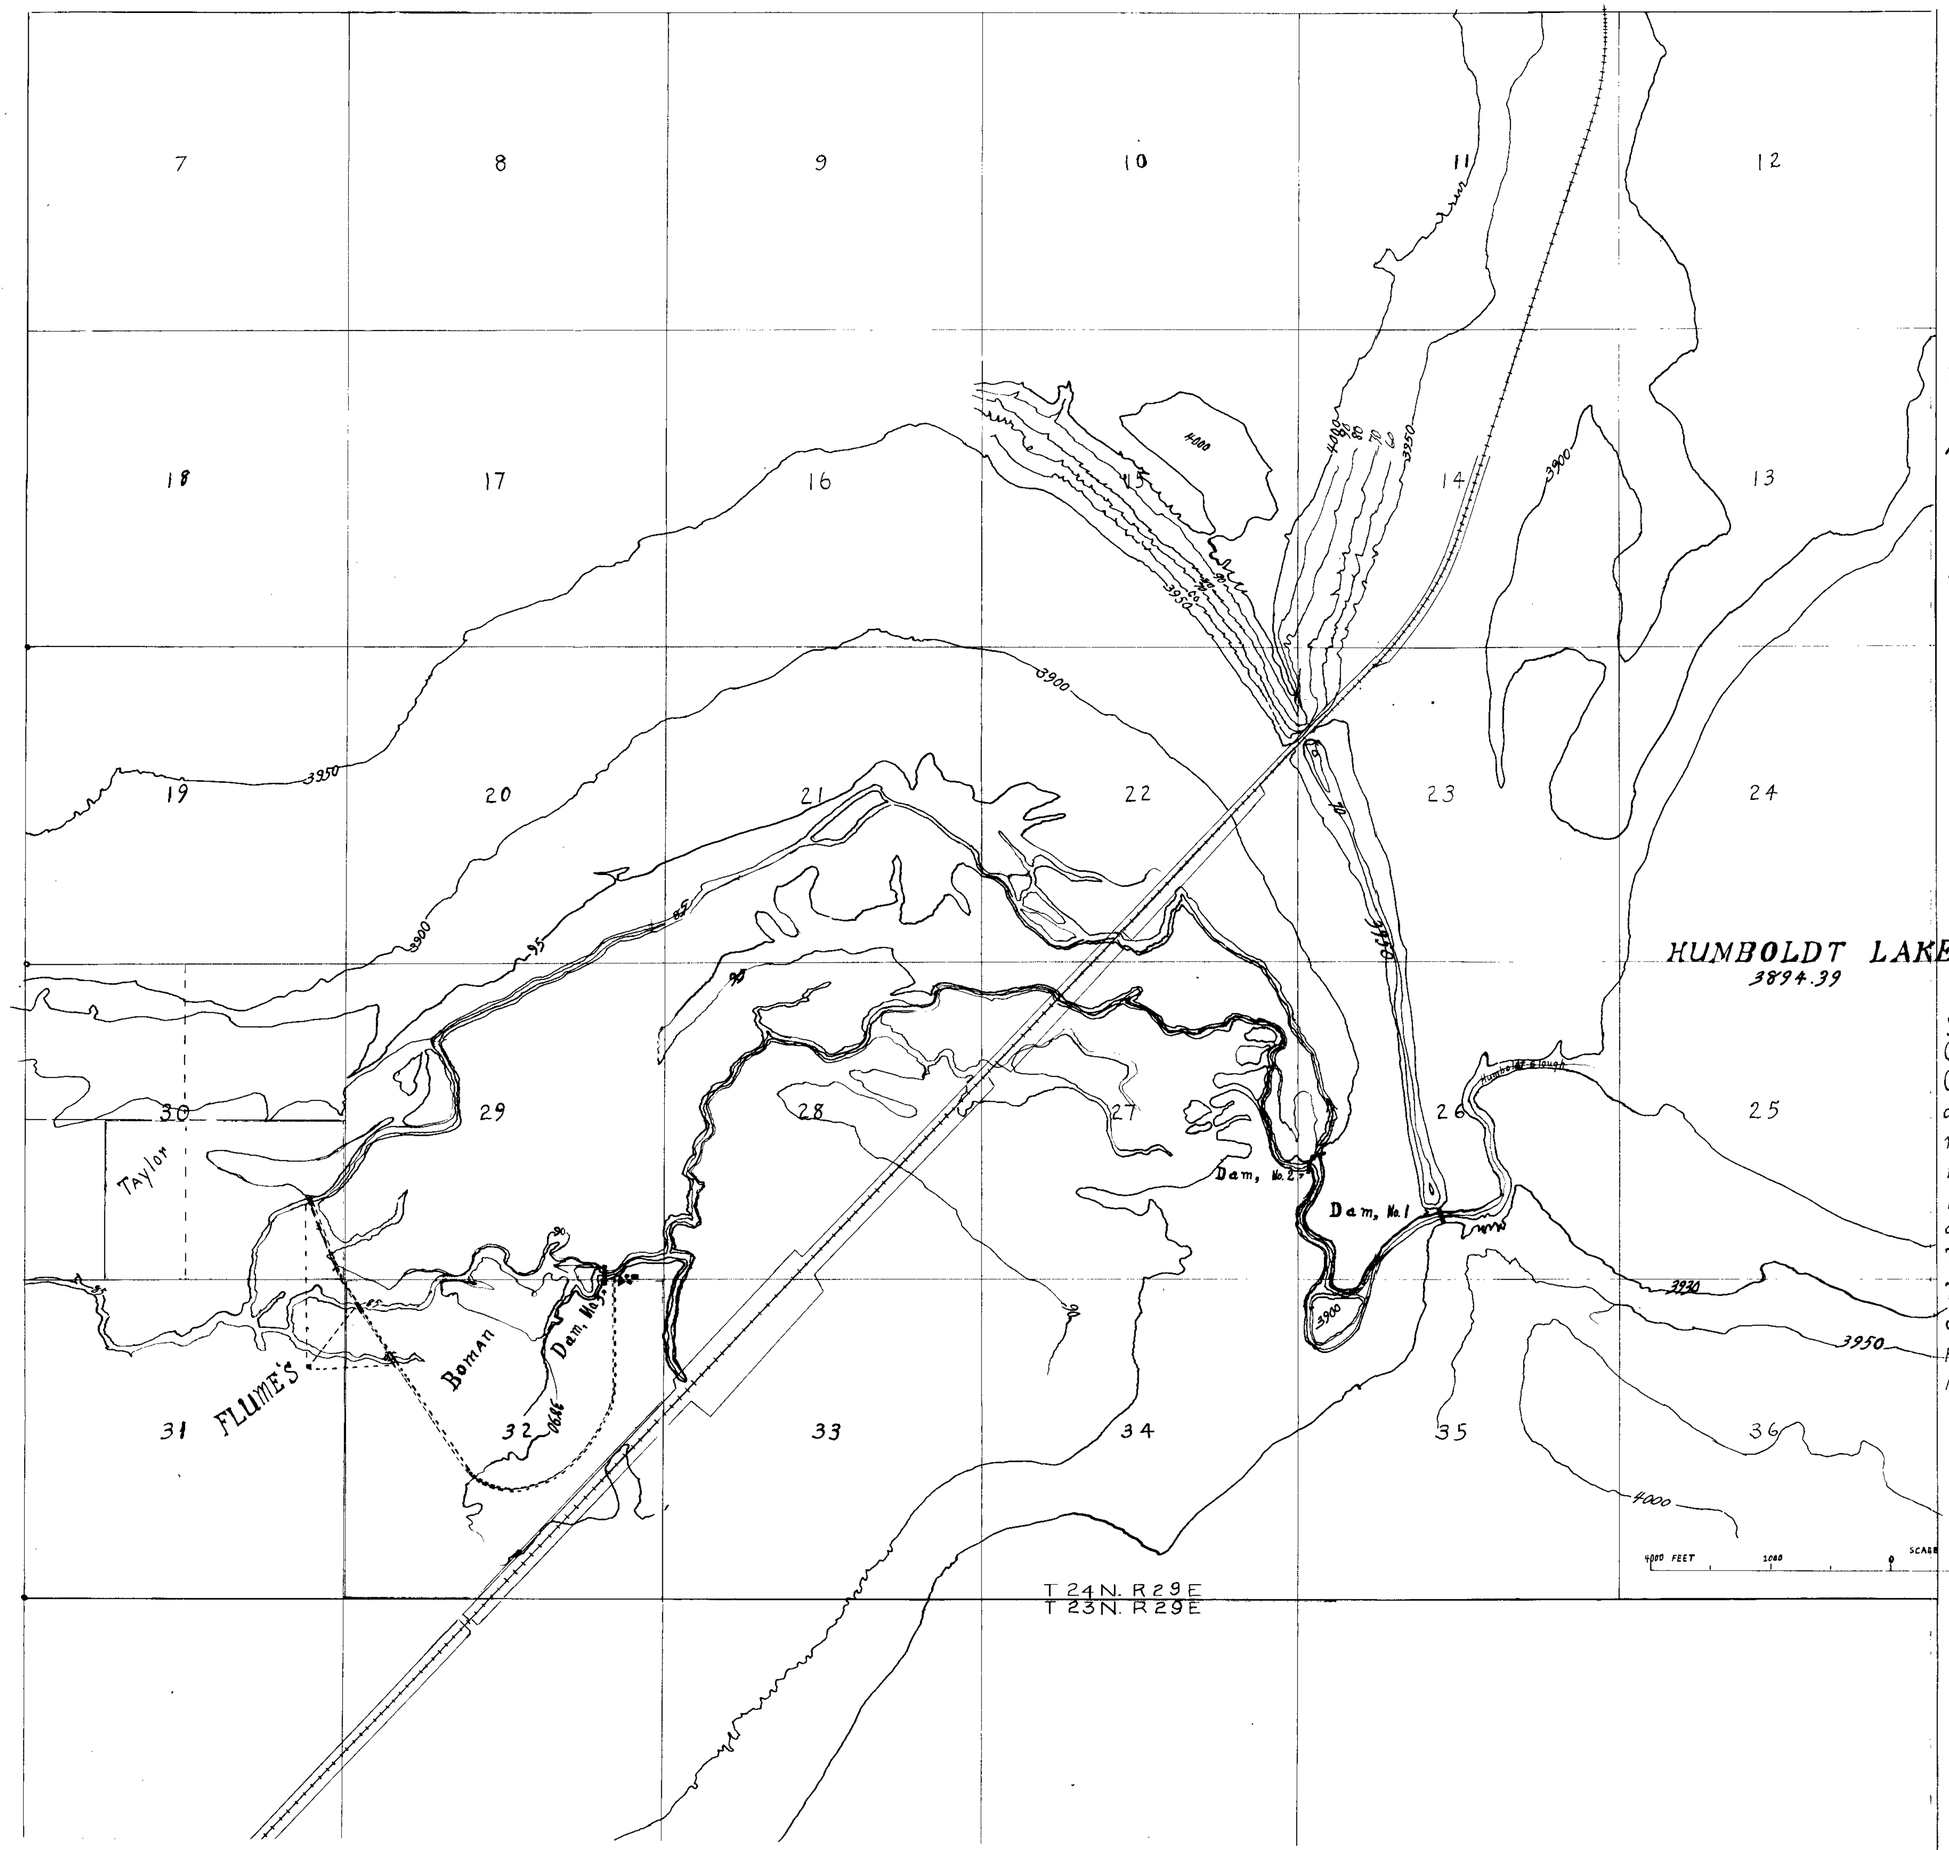

Application
for
Permit to Appropriate Water
Serial No 2527
H.C. Taylor and W.H. Boman
Proposed
irrigation system on Lower
Humboldt River, Nevada.
and
Topographical survey showing
irrigable lands.

Dam. No. 1
Stores water in Humboldt Lake
Dam. No. 2
Diverts water from main chanel
into a slough and artifical
water course.
Dam. No. 3
Diverts water into irrigation
lateral's

State of Nevada
County of Chirchill
C. L Taylor, being duly sworn,
deposes and says that the above
map is a true and accurate plat of
irrigation system and lands to be
irrigated by H.C. Taylor and W.H Boman
as taken from U.S. Geological survey
Truckee Carson Project Nevada.
Topographic survey By L.H. Taylor

ORIGINAL RECEIVED April 1 1905
FROM L.H. Taylor with letters of Mar. 26 05
MAP NO 6293

C.L. Taylor ENGINEER
Fallon.
Nev.

Subscribed and sworn to
before me this 29th day of
October A.D. 1914. C.L. Taylor

2527