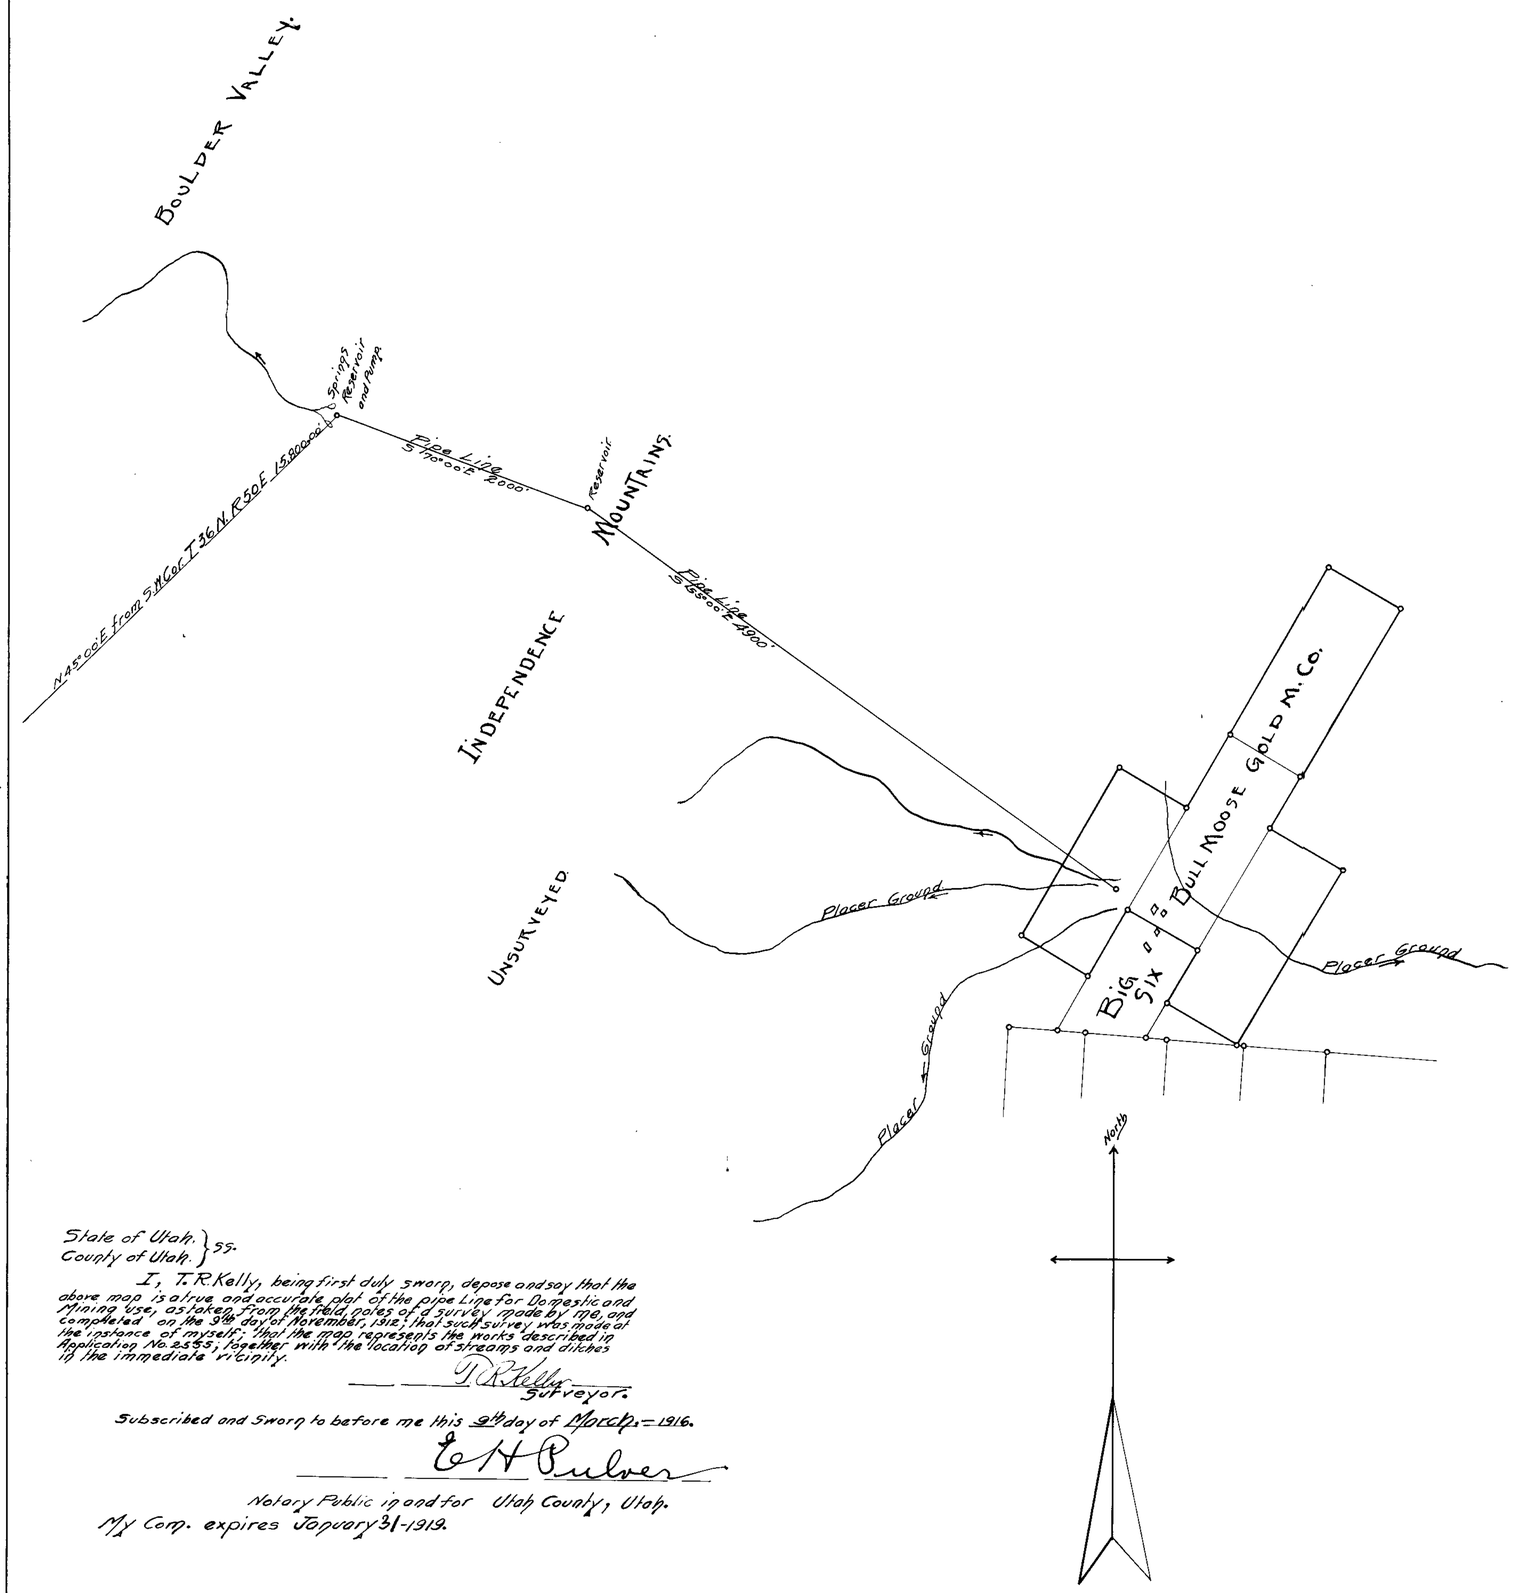

State of Utah. }
County of Utah. } ss.

I, T. R. Kelly, being first duly sworn, depose and say that the above map is a true and accurate plat of the pipe Line for Domestic and Mining use, as taken from the field notes of a survey made by me, and completed on the 9th day of November, 1912; that such survey was made at the instance of myself; that the map represents the works described in Application No. 2555; together with the location of streams and ditches in the immediate vicinity.

T. R. Kelly
Surveyor.

Subscribed and Sworn to before me this 9th day of March, 1916.

E. H. Culver
Notary Public in and for Utah County, Utah.
My Comp. expires January 31-1919.

PLAT SHOWING
WORKS USED TO DIVERT WATER FROM
BOULDER SPRINGS-EUREKA Co. NEVADA
BY T. R. KELLY OF SALT LAKE CITY. UTAH.
FOR MINING AND DOMESTIC PURPOSES.
SCALE 1" = 600'.

2555