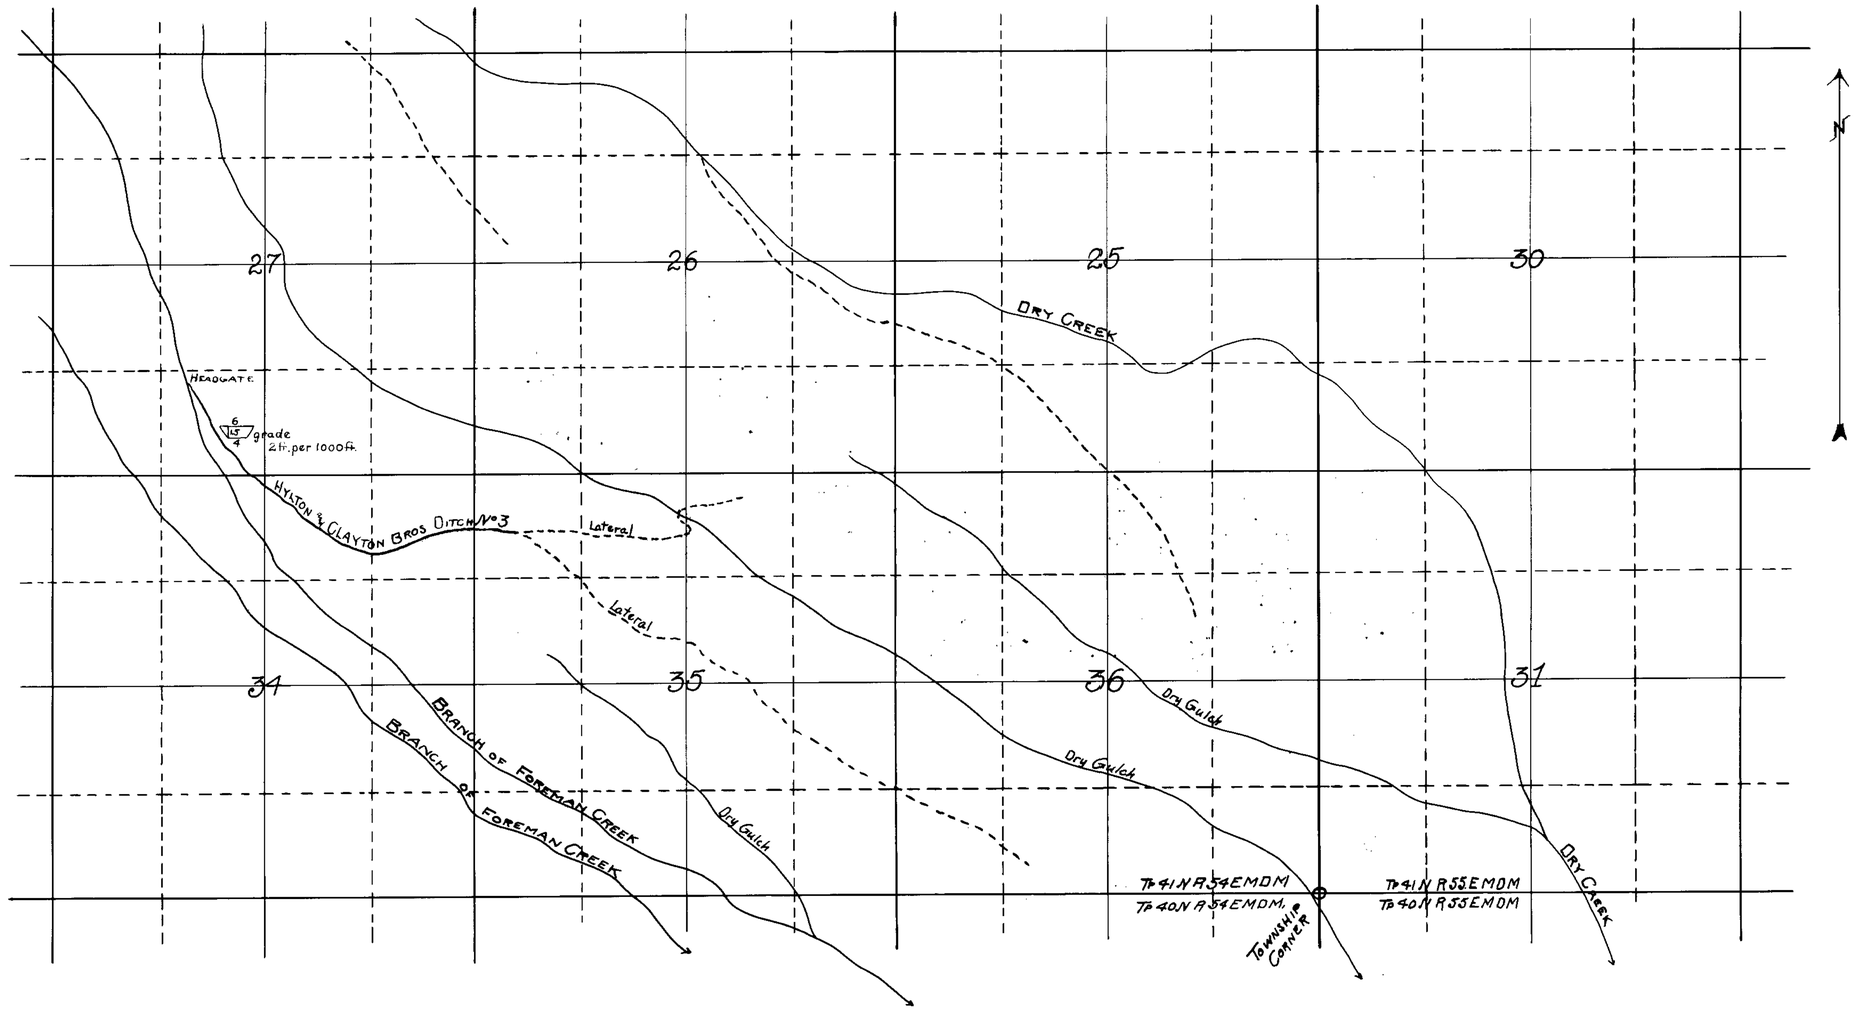

STATE OF NEVADA }
County of Elko } ss.

Robert A. Kinne, being first duly sworn deposes and says that the above map is a true and accurate plat of the Hylton and Clayton Bros. Ditch No 3 works, as taken from the field notes of a survey made by me, completed on the 6th day of August, 1915; that such survey was made at the instance of Hylton and Clayton Bros.; that the map represents the works described in application No 98 together with the location of streams and ditches in the immediate vicinity

Robert A. Kinne
Surveyor

Subscribed and sworn to before me, this the 24 day of Sept 1915

Morley Griswold
Notary Public in and for Elko County Nevada

HYLTON and CLAYTON BROS.

DITCH No 3

WATER APPLICATION No 98 – HYLTON & CLAYTON BROS. HYLTON NEV.

Scale 1 in = 1000 feet.

2557