From NW Cor. Sec. 21 T41N R54E M.D.M.
Headgate bears S45°E 2480 ft.

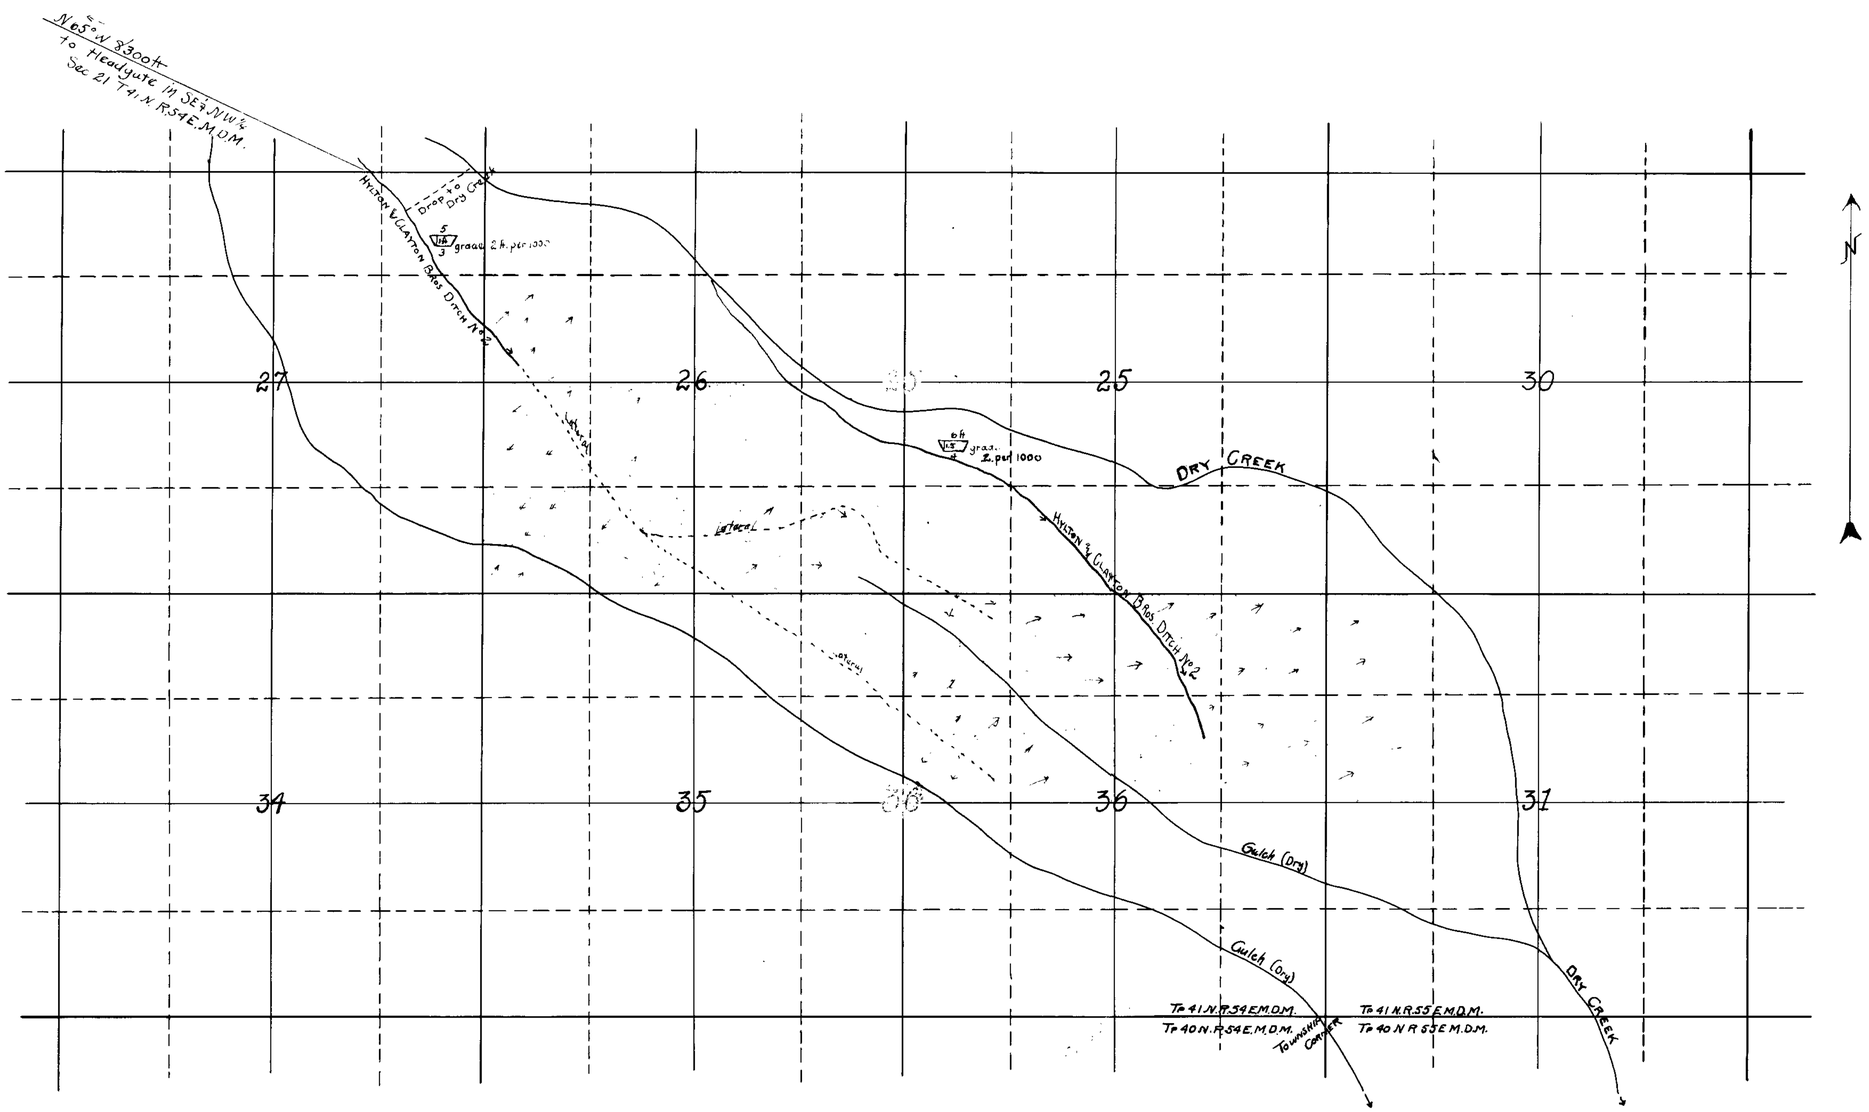

STATE OF NEVADA }
County of Elko } ss.

Robert A. Kinne, being first duly sworn, deposes and says that the above map is a true and accurate plat of the Hylton and Clayton Bros. Ditch No 2 works, as taken from the field notes of a survey made by me, completed on th 5th day of August 1915; that such survey was made at the instance of Hylton and Clayton Bros; that the map represents the works described in application No 96 together with the location of streams and ditches in the immediate vicinity

Robert A. Kinne Surveyor

Subscribed and sworn to before me, this the 27 day of Sept. 1915

Notary Public in and for Elko County, Nevada

HYLTON and CLAYTON BROS.
DITCH No 2

WATER APPLICATION No 96 - HYLTON & CLAYTON BROS HYLTON NEV.

Scale 1 in = 1000 feet.

2558