Section	Sub-division	Township	Range	Cultivated Acreage	Description of Culture	Date of first Culture

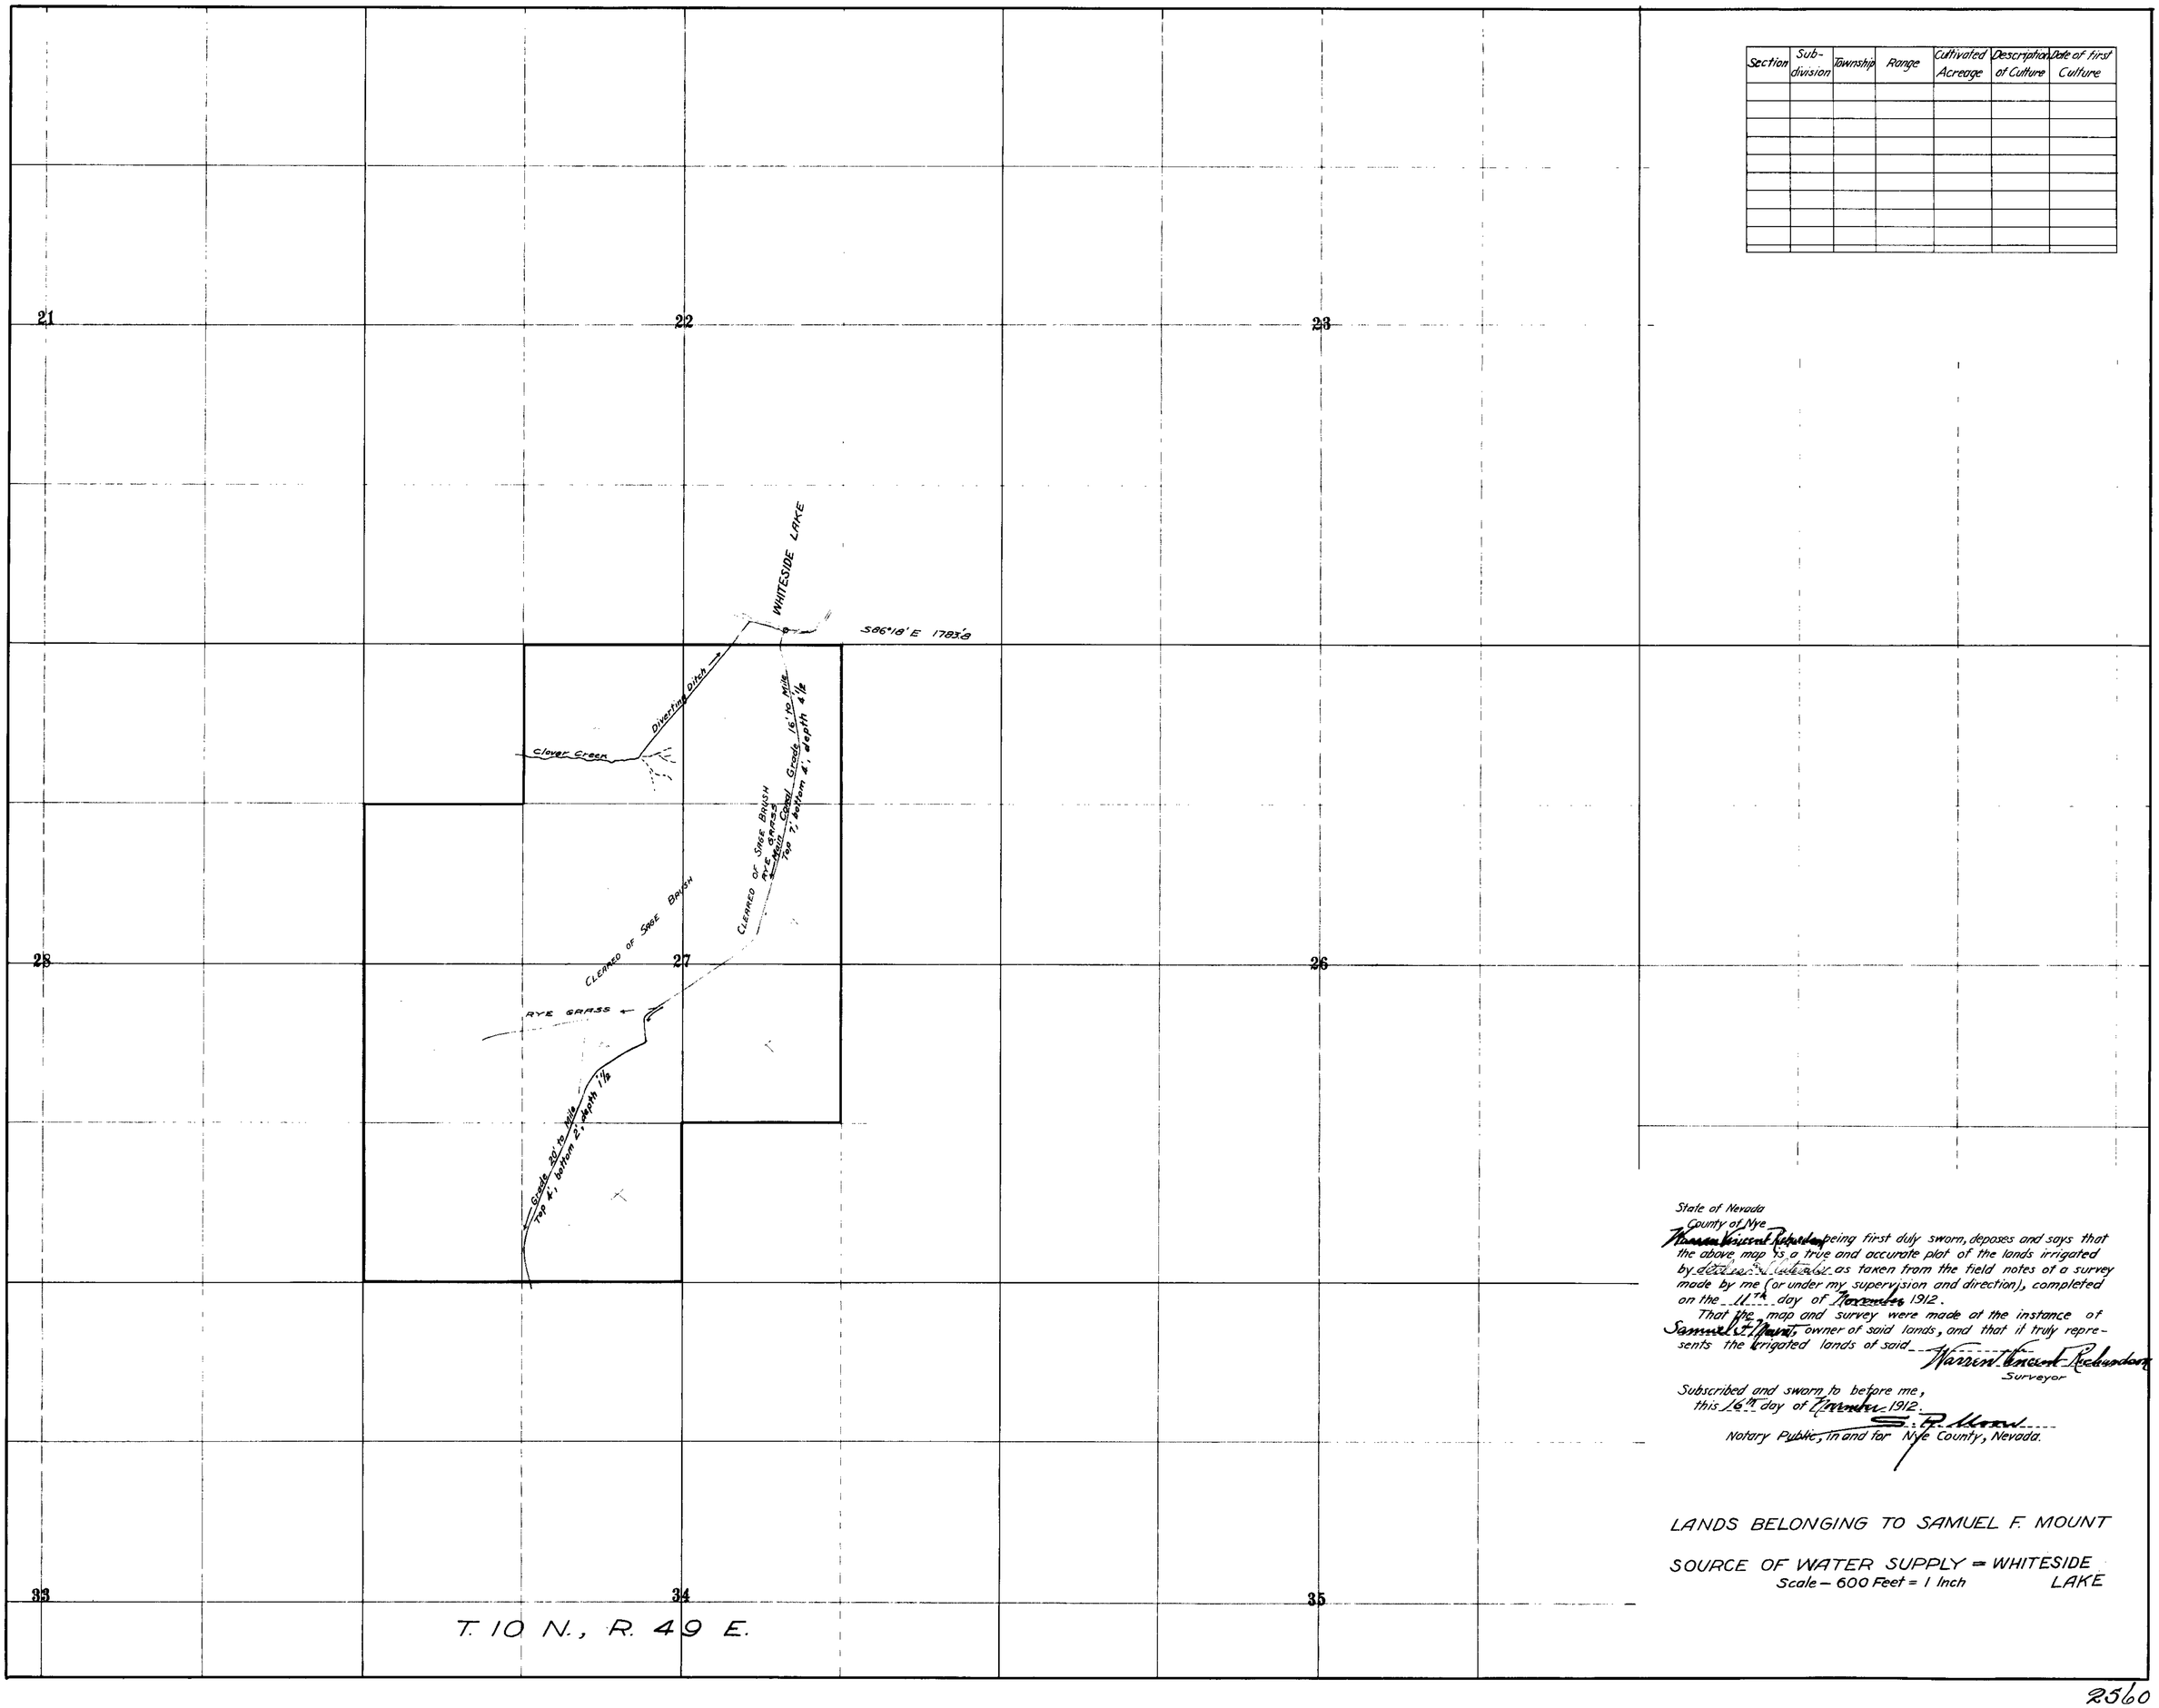

State of Nevada
County of Nye

Warren Vincent Richardson being first duly sworn, deposes and says that the above map is a true and accurate plat of the lands irrigated by Samuel F. Mount as taken from the field notes of a survey made by me (or under my supervision and direction), completed on the 11th day of November 1912.

That the map and survey were made at the instance of Samuel F. Mount owner of said lands, and that it truly represents the irrigated lands of said Samuel F. Mount.

Warren Vincent Richardson
Surveyor

Subscribed and sworn to before me,
this 16th day of November 1912.

S. P. Moore
Notary Public, in and for Nye County, Nevada.

LANDS BELONGING TO SAMUEL F. MOUNT

SOURCE OF WATER SUPPLY = WHITESIDE LAKE

Scale – 600 Feet = 1 Inch

2560