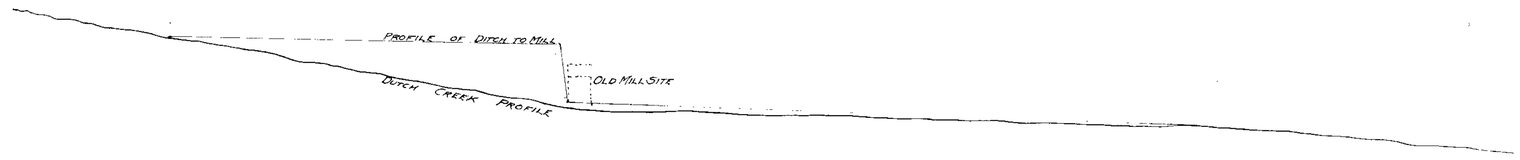

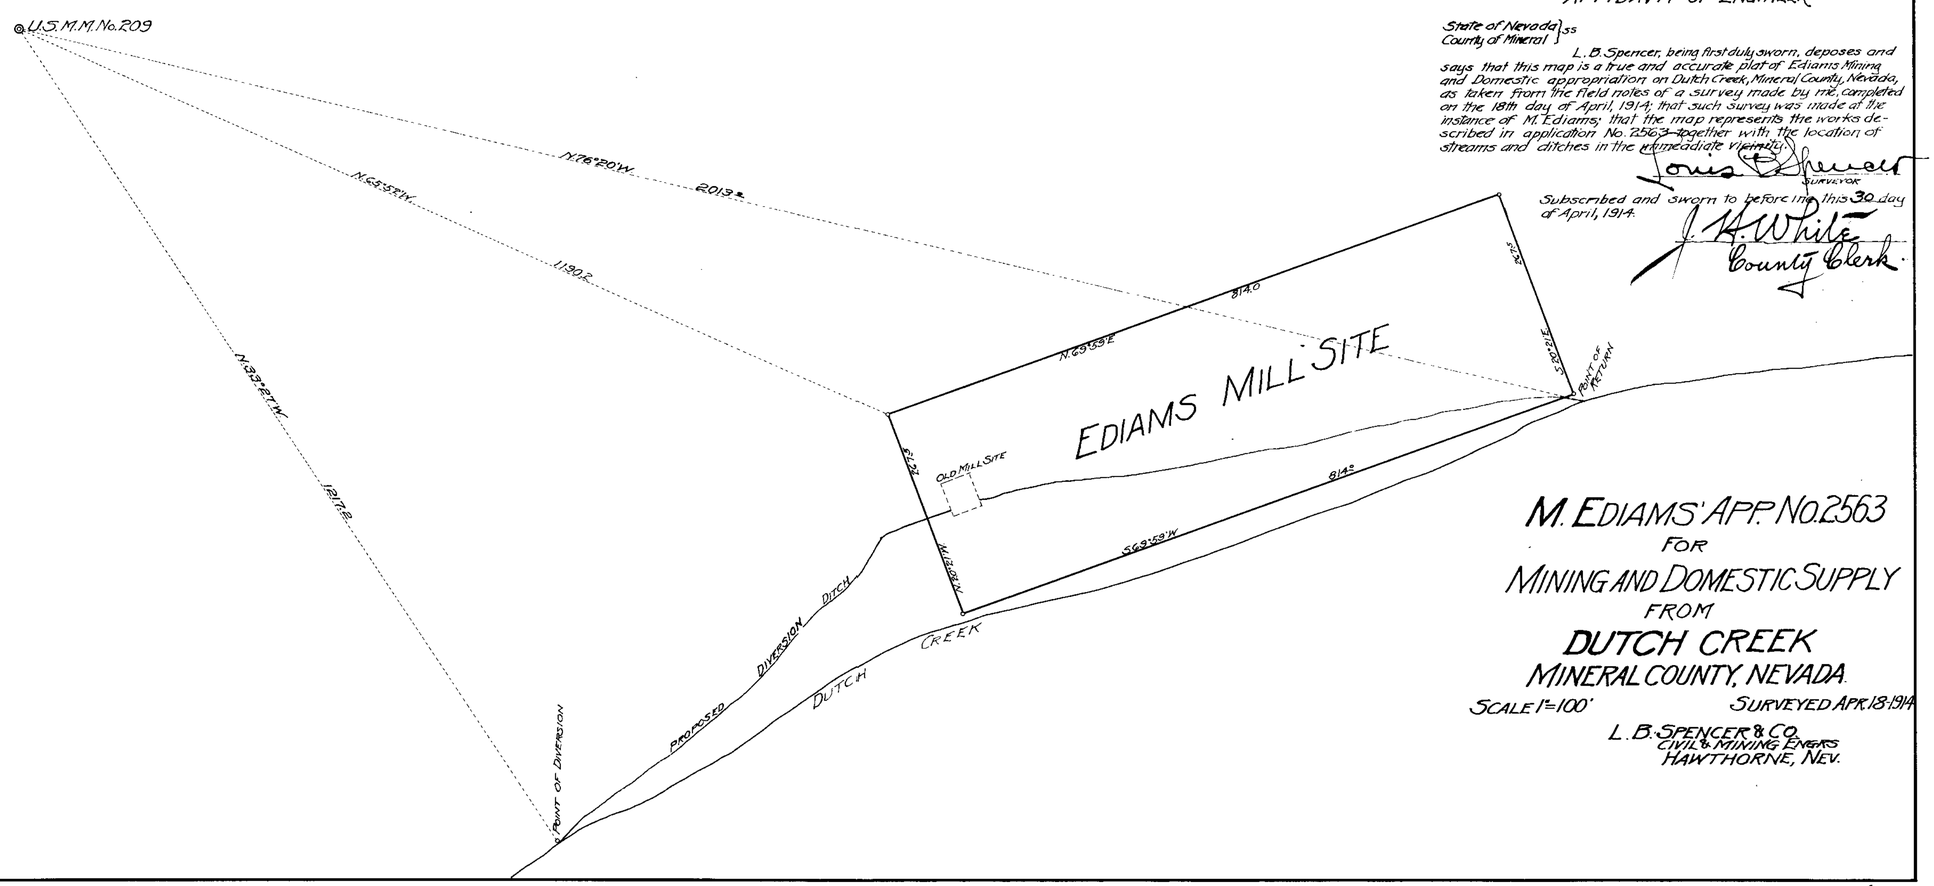

AFFIDAVIT OF ENGINEER

State of Nevada }
County of Mineral } ss

L. B. Spencer, being first duly sworn, deposes and says that this map is a true and accurate plat of Ediams Mining and Domestic appropriation on Dutch Creek, Mineral County, Nevada, as taken from the field notes of a survey made by me, completed on the 18th day of April, 1914; that such survey was made at the instance of M. Ediams; that the map represents the works described in application No. 2563 together with the location of streams and ditches in the immediate vicinity.

Louis B. Spencer
SURVEYOR

Subscribed and sworn to before me this 30 day of April, 1914.

J. H. White
County Clerk.

M. EDIAMS' APP. No. 2563
FOR
MINING AND DOMESTIC SUPPLY
FROM
DUTCH CREEK
MINERAL COUNTY, NEVADA.

SCALE 1"=100' SURVEYED APR. 18-1914

L. B. SPENCER & CO.
CIVIL & MINING ENGRS
HAWTHORNE, NEV.

2563