PLAT
OF
APPLICATION No. 2569,
OF
WILBUR C. MANN & CEASAR REGRUCI,
HUMBOLDT COUNTY,
NEVADA.

For irrigation of
W. 1/2 N.E. 1/4, E. 1/2 N.W. 1/4
and S. 1/2 of Sec. 32,
T. 26 N., R. 38 E. of M.D.B. & M.
Scale 300' = 1"

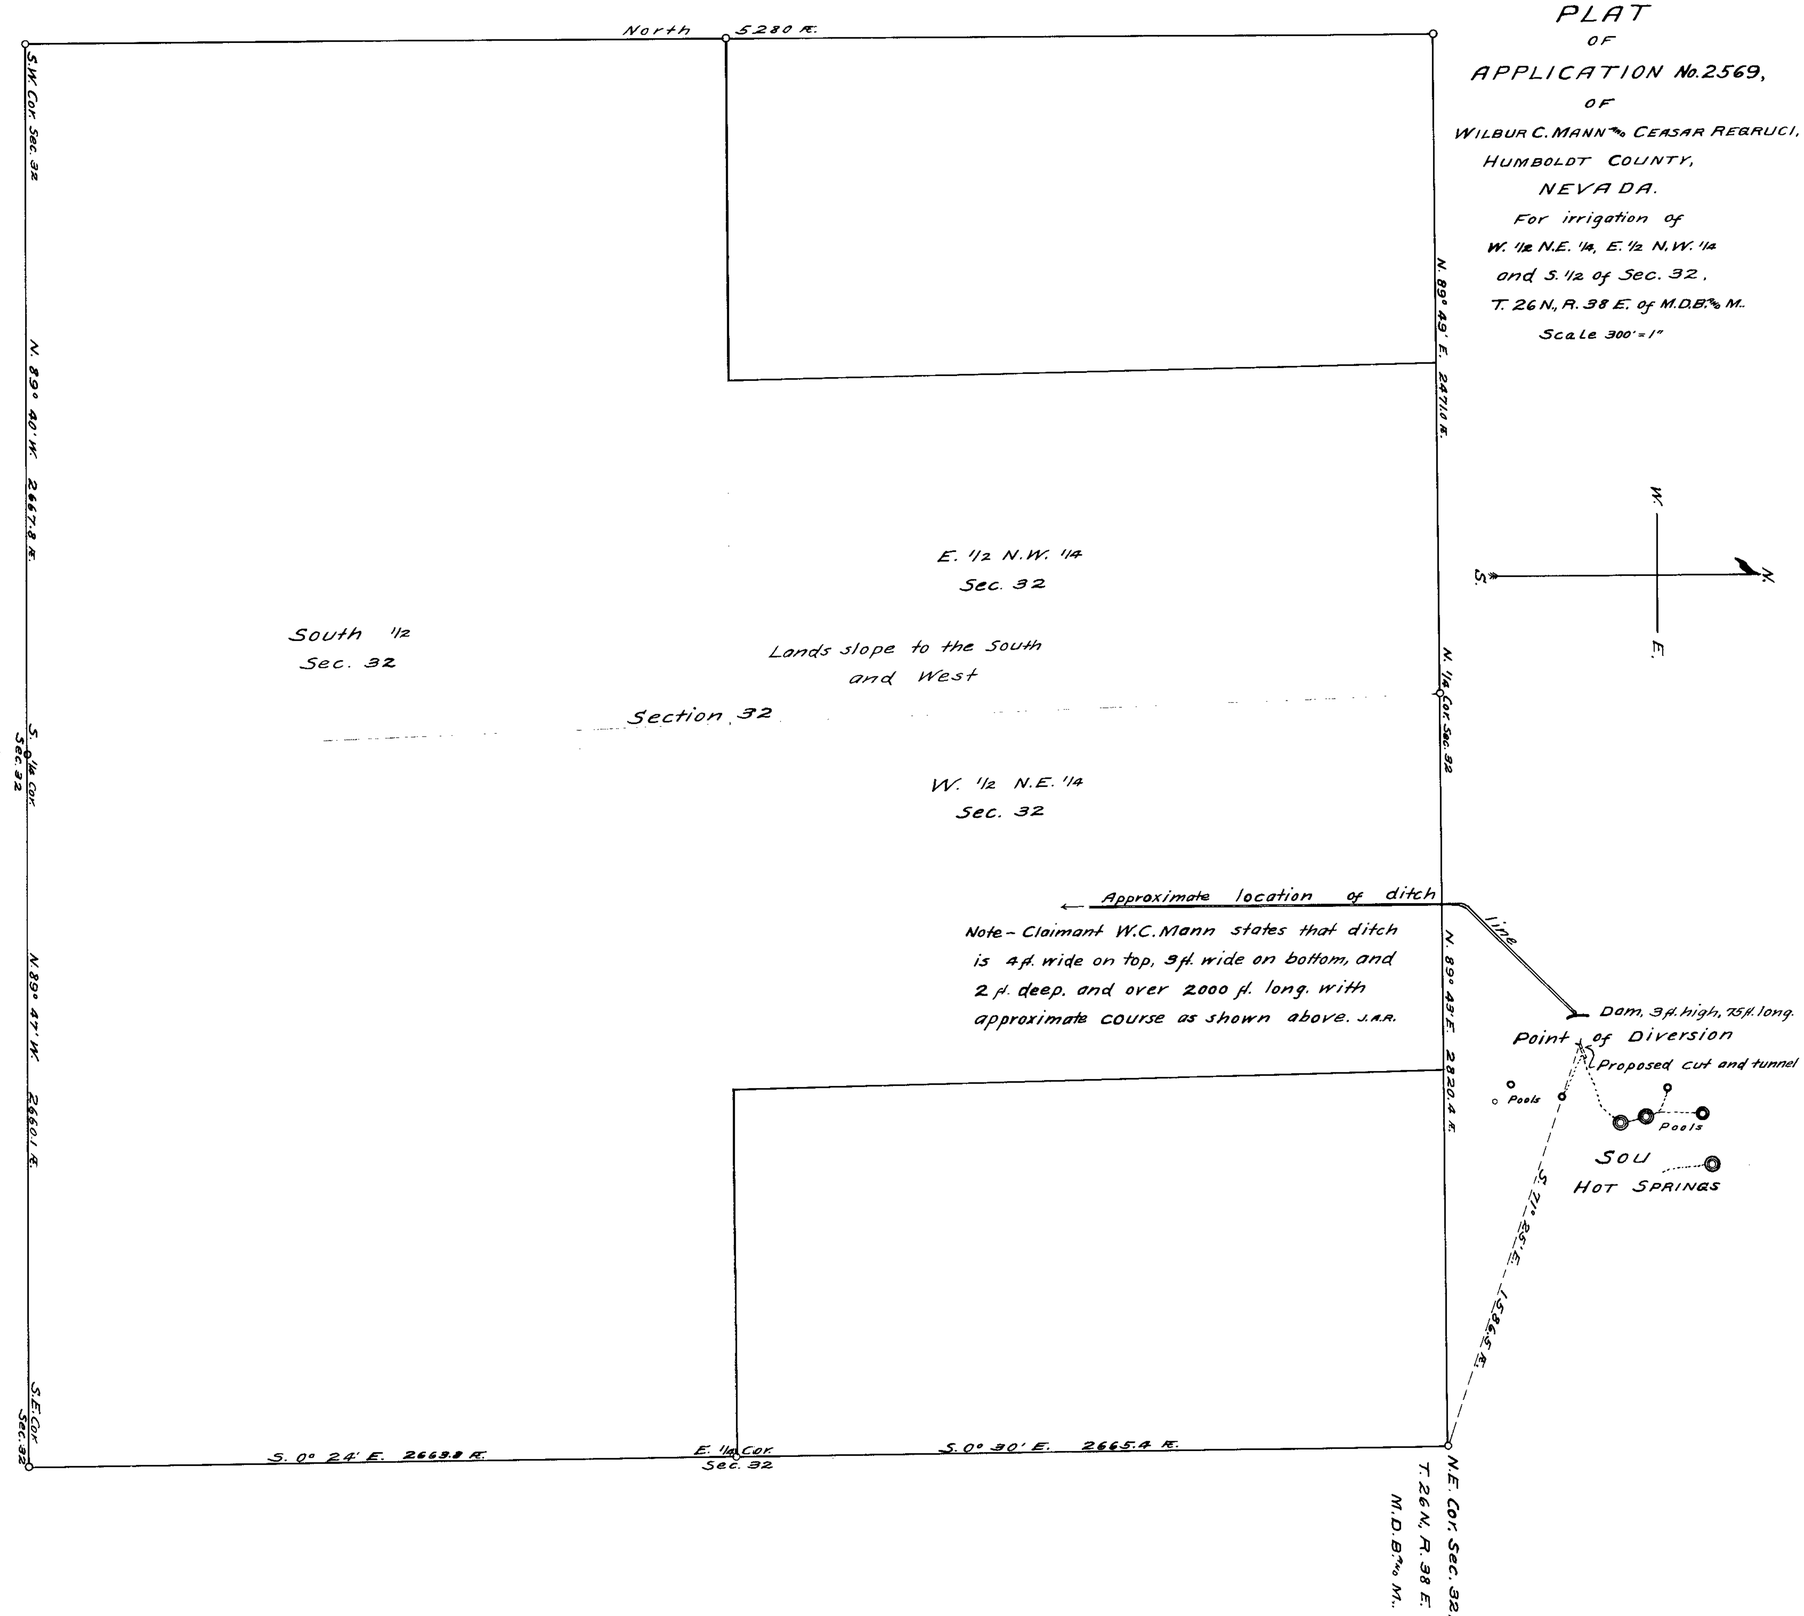

State of Nevada
County of Humboldt } ss.

I, John A. Rumner, of Lovelock, County of Humboldt, State of Nevada, do hereby certify that this map is a true and accurate plat of the point of diversion and lands to be irrigated, in Application No. 2569, as taken from the field notes of a survey made by me November 19, 1912, at the instance of Geo. W. Owen, for the applicants herein, and also the approximate location of dam and ditch line as stated by applicant Wilbur C. Mann to me.

John A. Rumner

2569