MAP SHOWING
SYSTEM OF IRRIGATION
UNDER APPLICATION No. 2575
OF HELEN M. O'NEIL.
IN TOWNSHIPS No. 44 N.R. 60 & 61 E., M.D.M.
Scale:- 600 ft. to the inch.
F.H. RUSSELL, C.E.

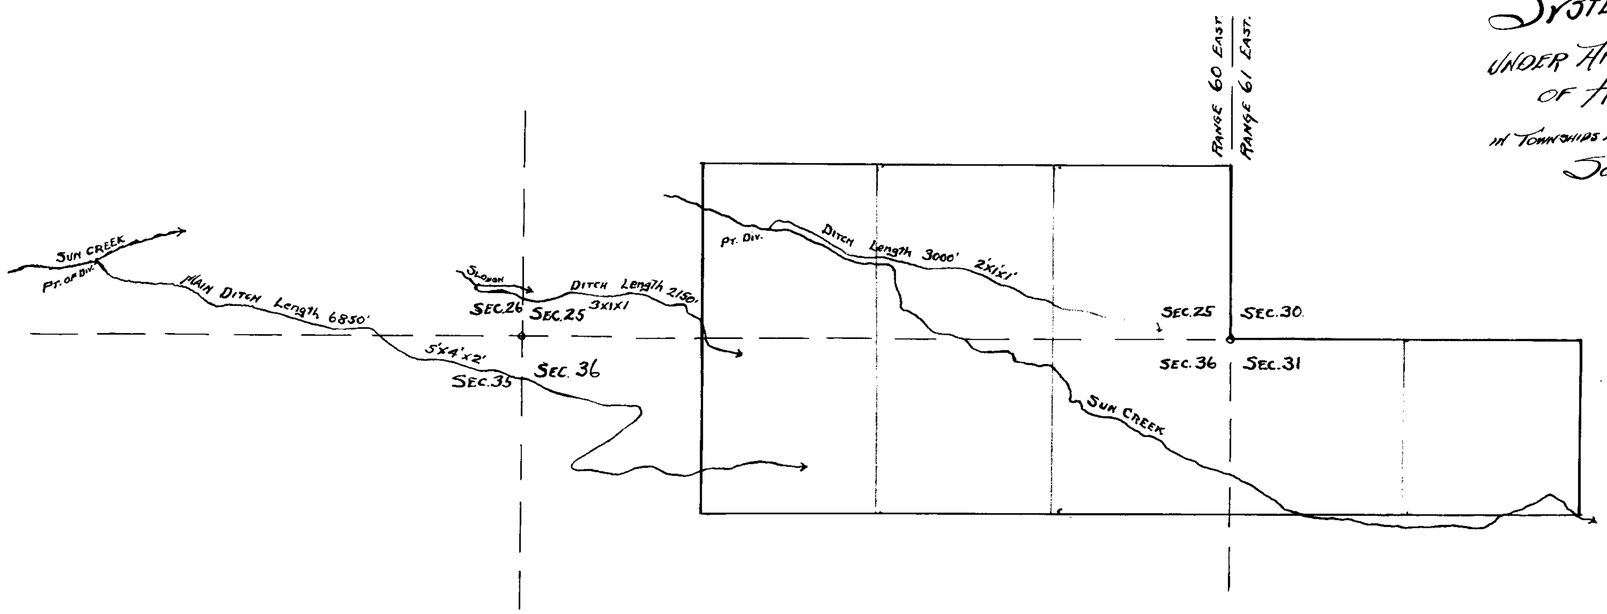

2575

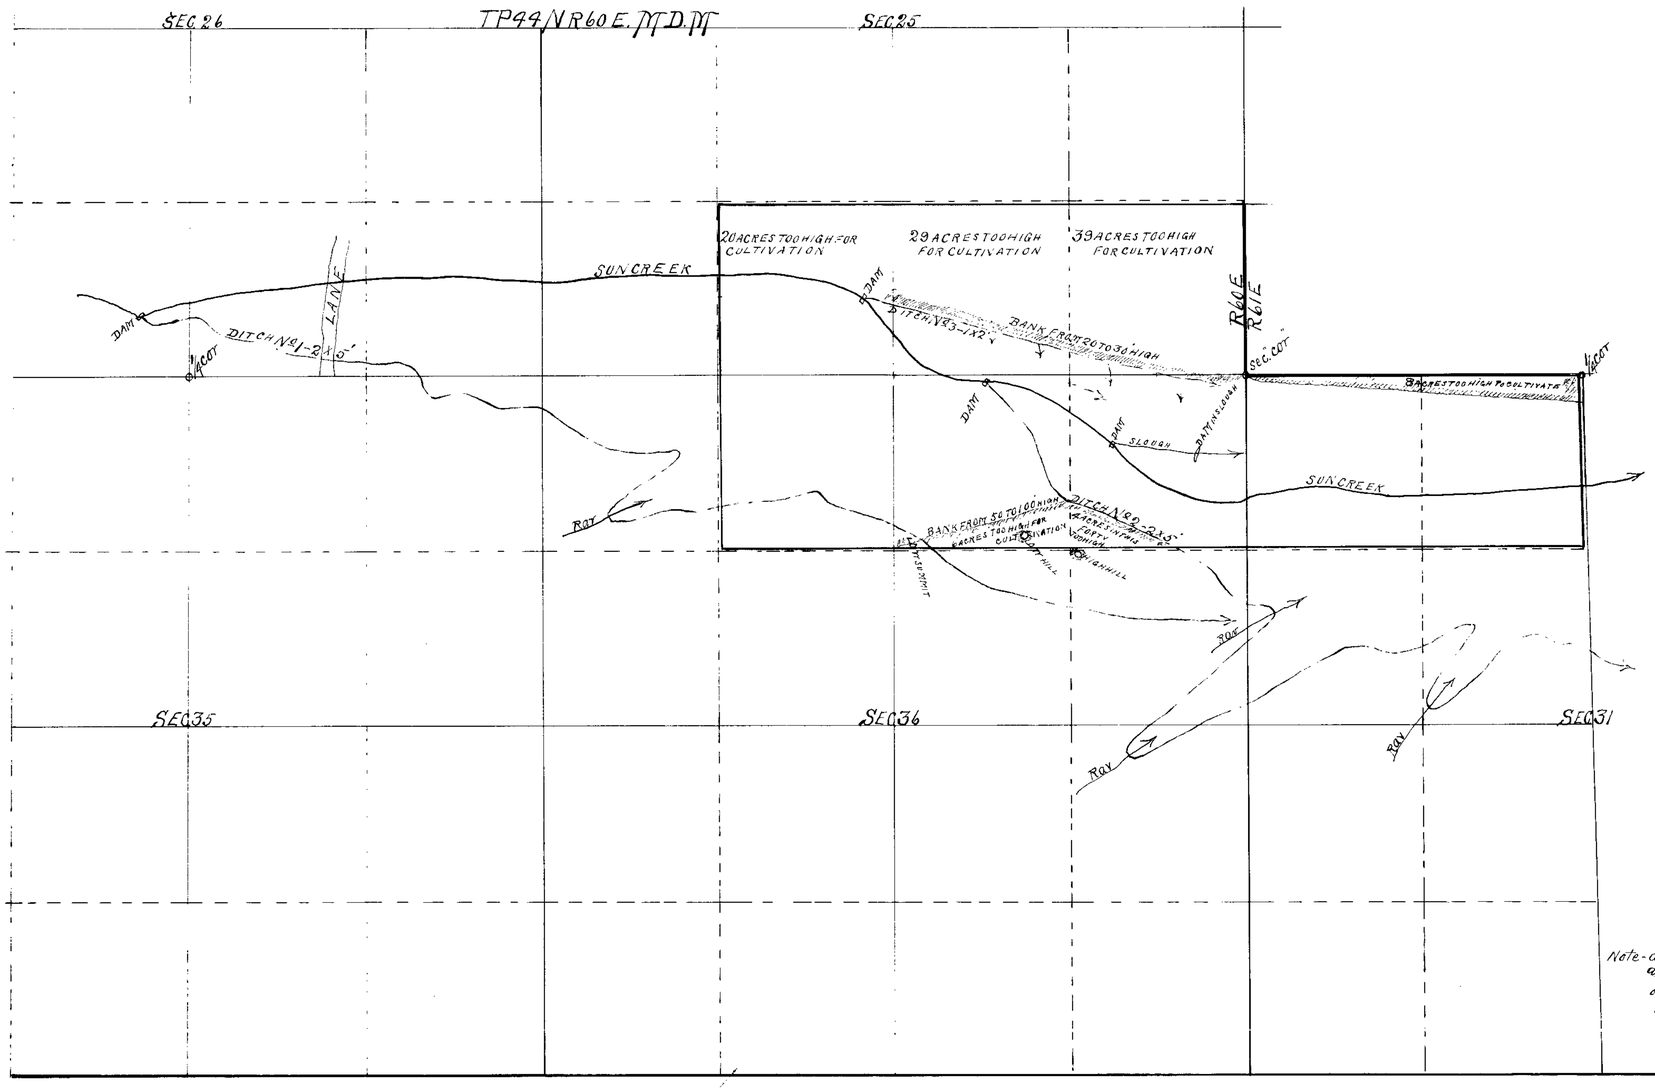

Proof of appropriation = MAP =
showing the D.L.C. of Mrs. M. HELEN O'NEAL
State of Nevada } SS
County of Elko }

C. M. Haws, being first duly sworn, deposes and says that the above Map is a fairly accurate Plat of the lands irrigated by Mrs. M. HELEN O'NEAL taken from the field notes of a survey made by me on the 24th day of sept 1916.
that the map and survey were made at the instance of claimant of said lands and that it fairly shows the conditions there found by me

C. M. Haws Surveyor

subscribed and sworn to before me
this day of sept 1916.

Notary Public, in and for Elko County Nevada

Note - after reaching this claim water has been diverted from Main DITCHES, in many places and flows toward sun creek, and about 1/2 of the land is brush the bale meadow on south side on north side all meadow bet ditch and creek to E line of sec 36, the portion in sec 31 is partially irrigated sage and many willows along the main stream.

FILED
OCT 30 1916
STATE ENGINEERING OFFICE

2575