Section	Subdivision	Township	Range	Cultivated acreage	Description of culture	Date of first culture
8	SW¼SE¼	12	20	19		

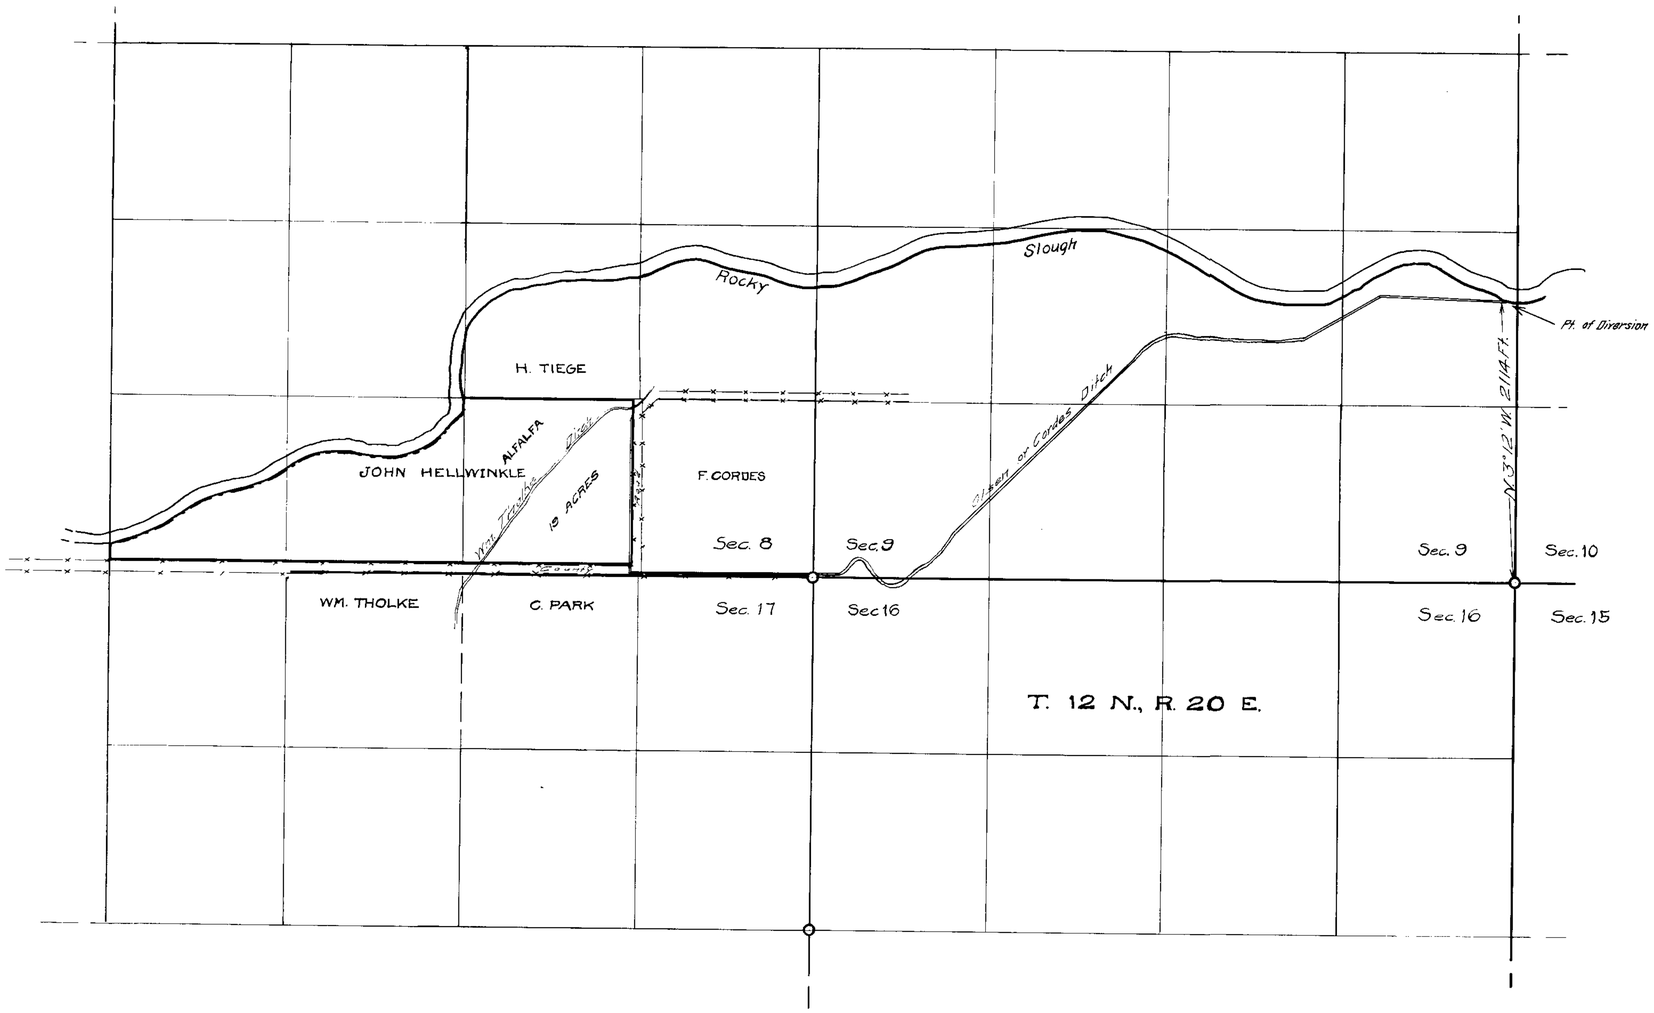

NOTE:-
The Rocky Slough diverts from the Carson River in the S.E. ¼ of the S.E. ¼ of Sec. 10, T.12 N., R.20 E.

STATE OF NEVADA } SS.
County of Douglas

I, O.L. Hussman, being first duly sworn, depose and say that the above map is a true and accurate plat of the lands irrigated by John Hellwinkle, as taken from the field notes of a survey made by me and completed on the 30th day of July, 1917.

That the map and survey were made at the instance of John Hellwinkle, owner of said lands, and that it truly represents the irrigated lands of said John Hellwinkle.

O.L. Hussman
Surveyor.

Subscribed and sworn to before me, this 30th day of Nov. 1917.

E. Christensen
Notary Public in and for Douglas County, Nevada.

FILED
DEC 1 1917
STATE ENGINEER'S OFFICE

MAP
SHOWING
LAND IRRIGATED
THRU THE
OLSEN DITCH
FOR
JOHN HELLWINKLE
DOUGLAS CO. NEVADA
SCALE:- 600 FT = 1 INCH
PERMIT NO. 2591 OCT. 1917.

2591