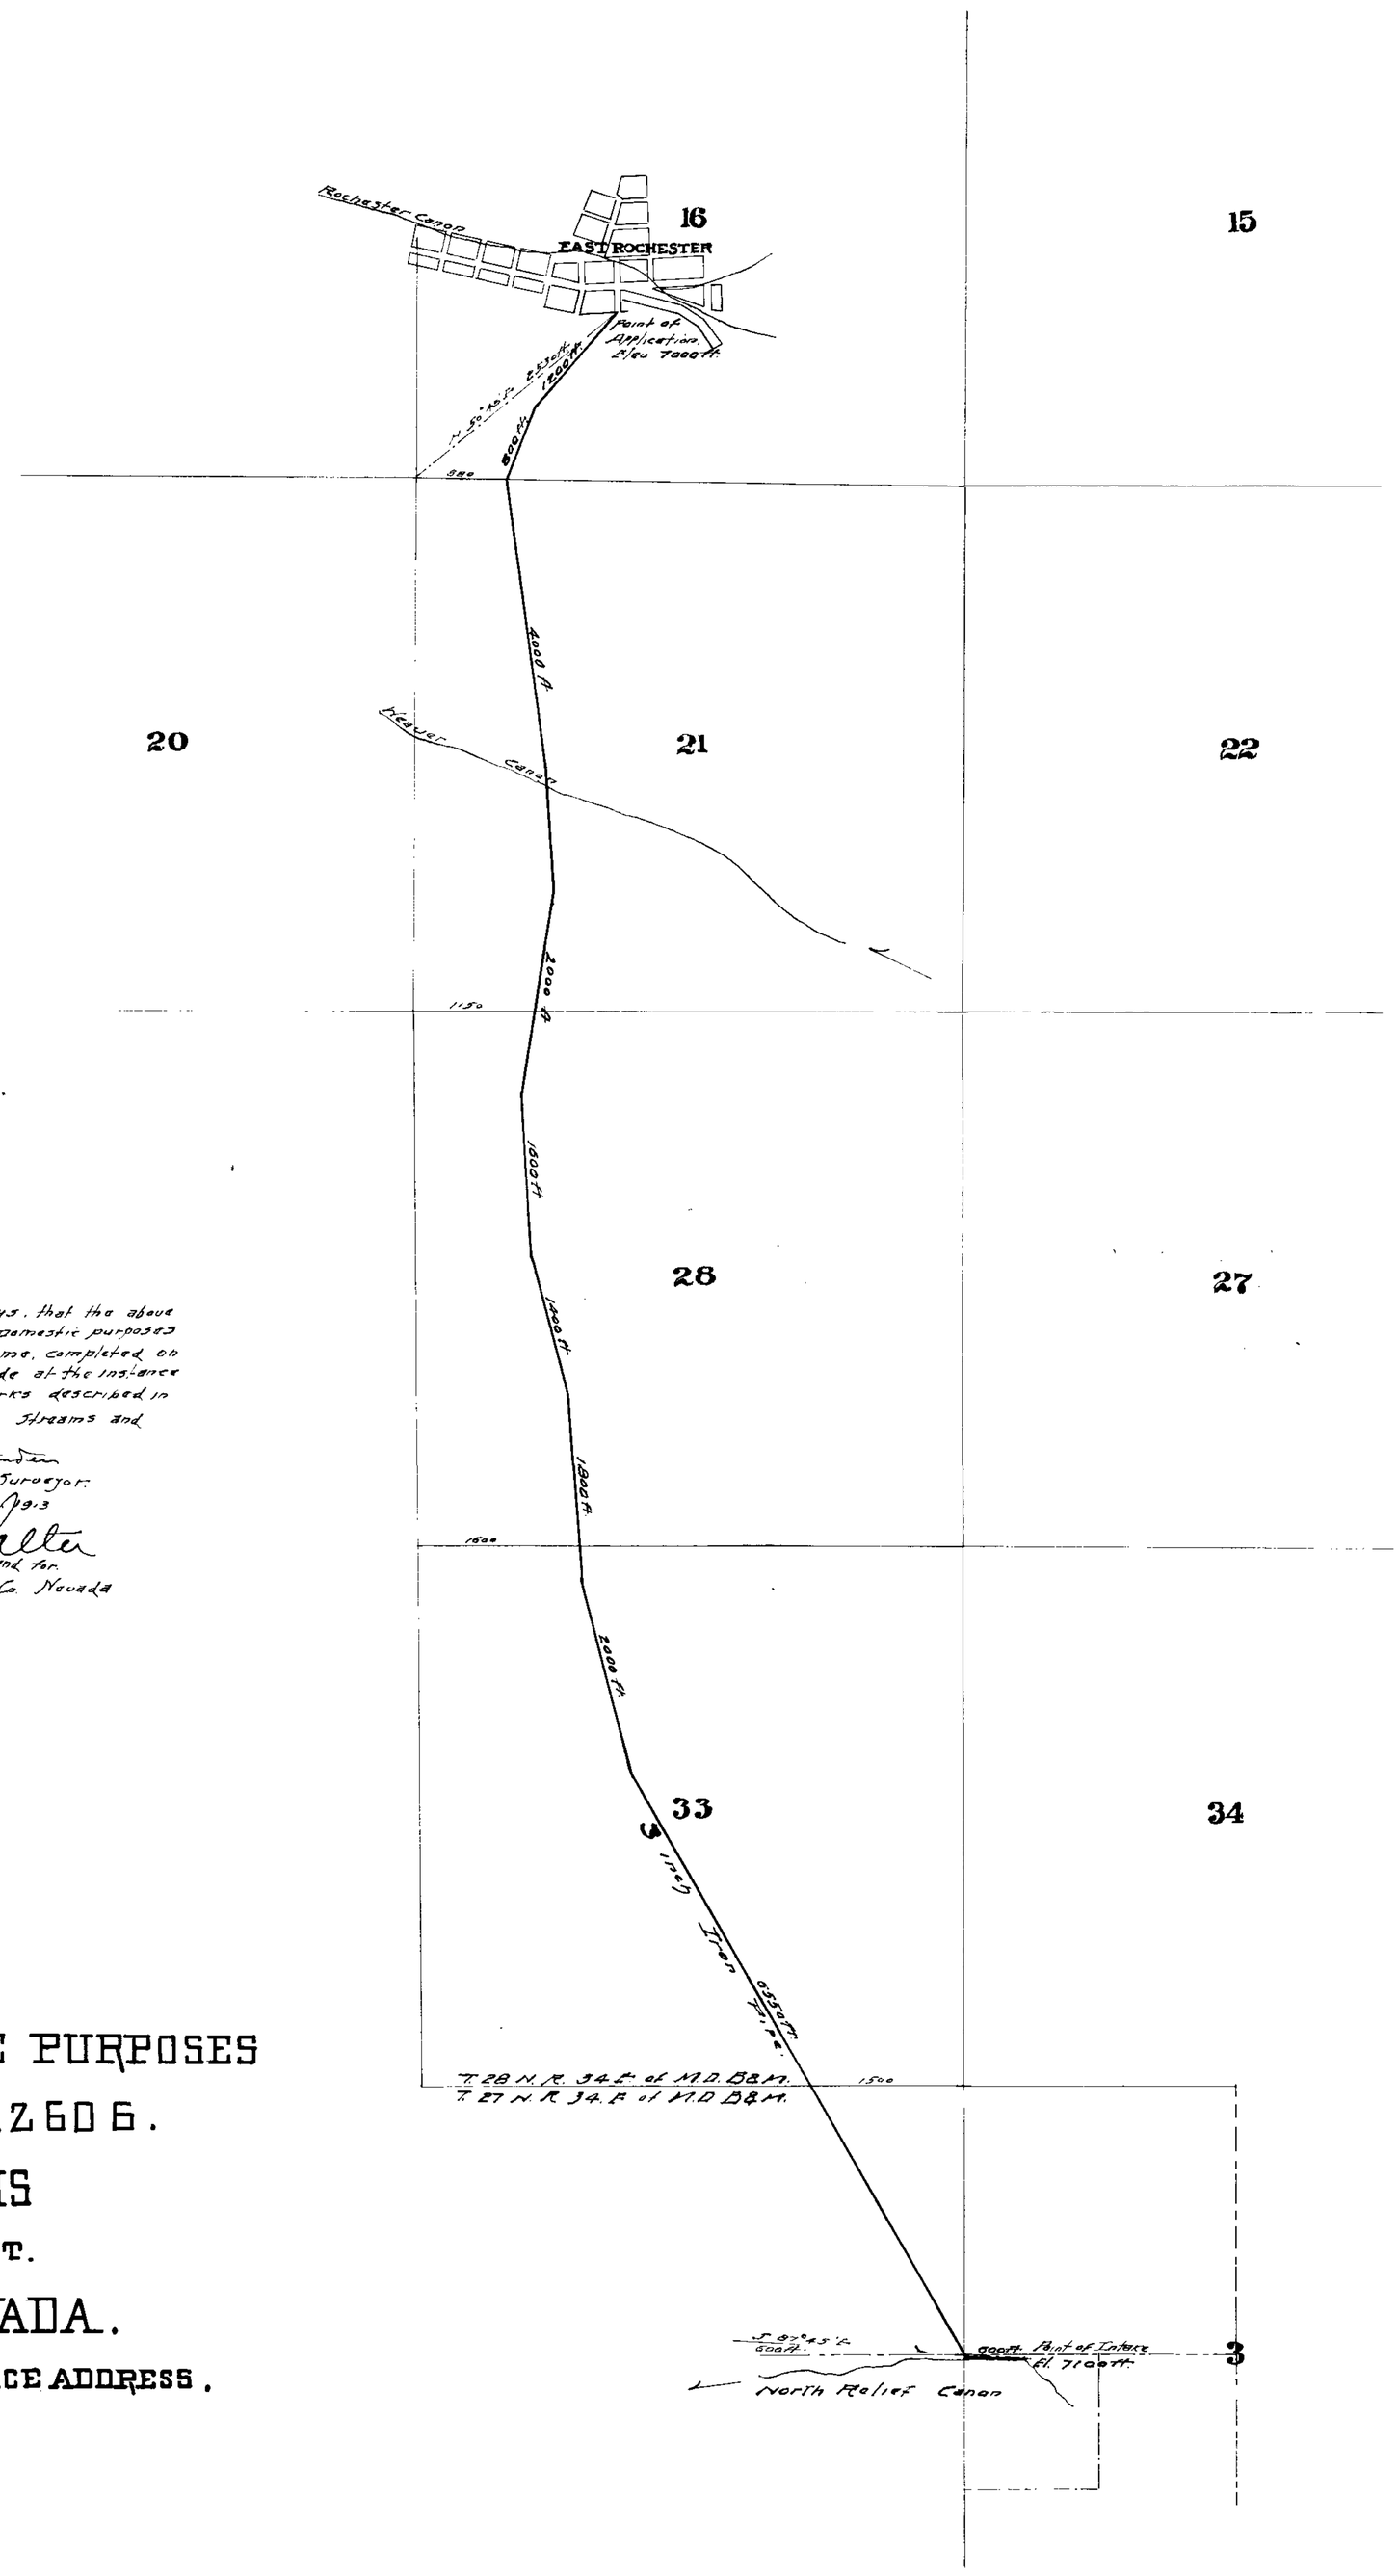

State of Nevada
County of Humboldt } ss.

S H. Crittenden, being first duly sworn, deposes and says, that the above Map is a the approximate location of the pipe line for Domestic purposes as taken from the field Notes of a Survey made by me, completed on the 5 day of January 1913. that such Survey was made at the instance of Geo. Farris: that the map represents the works described in Application No. 2606, together with the location of Streams and ditches in the immediate vicinity.

S. H. Crittenden
Surveyor.

Subscribed and sworn to before me, This 18 day of October 1913

Thos J. Walter
Notary Public in and for
Humboldt Co. Nevada

PLAT OF
PIPE LINE FOR DOMESTIC PURPOSES
APPLICATION NO. 2606.
BY GEO. FARRIS
APPLICANT.

ROCHESTER NEVADA.
POST OFFICE ADDRESS.

2606