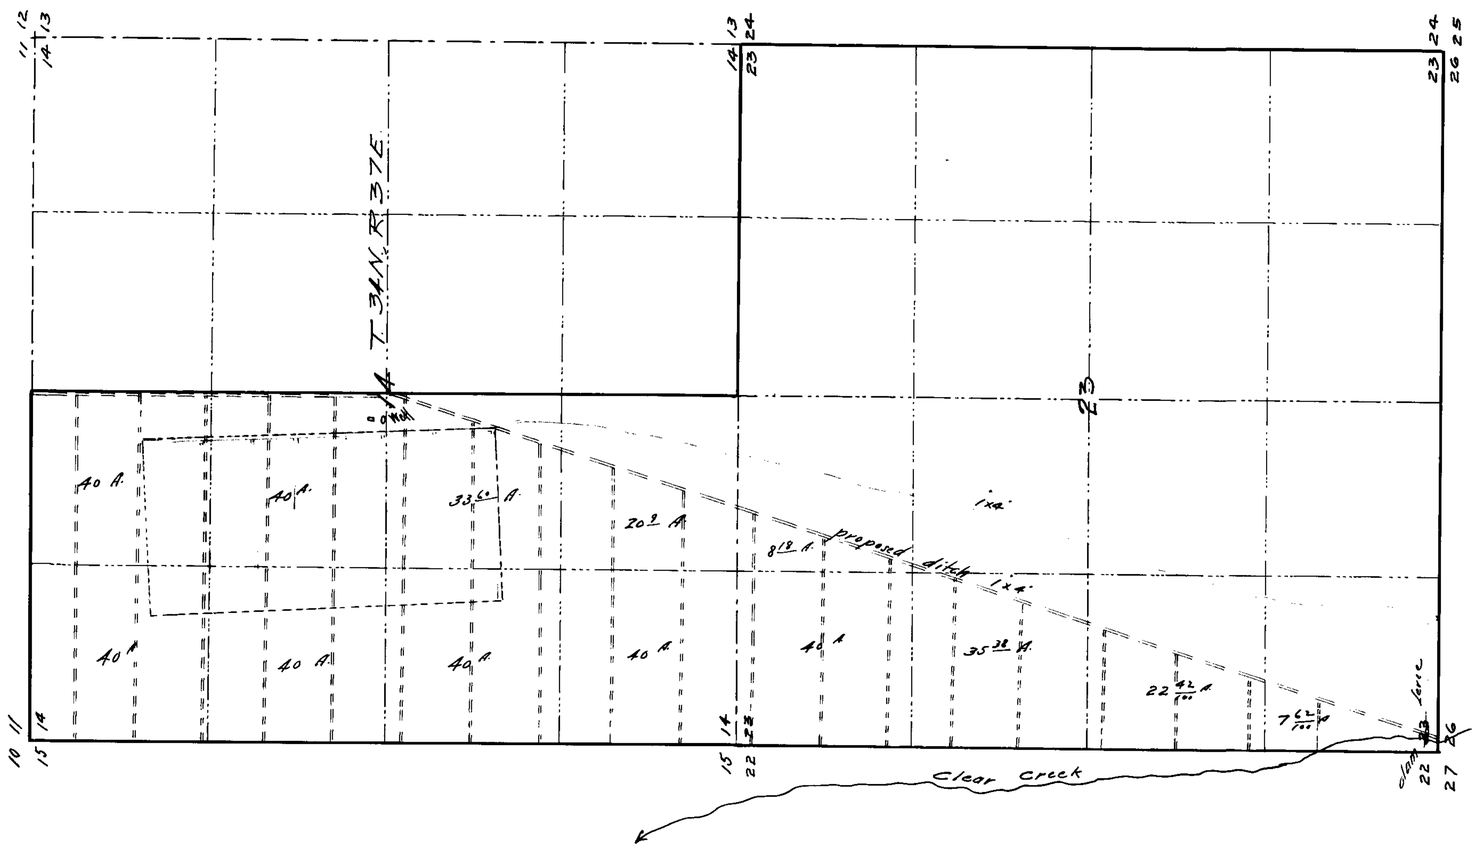

State of Nevada
County of Humboldt } ss

Horace H. Sheldon, being first duly sworn, deposes and says that the above map is a true and accurate plat of the Thos. H. and Minnie M. Guyon irrigation works, as taken from the field notes of a survey made by me, completed on the 26th day of April, 1914; that such survey was made at the instance of Thos. H. Guyon; that the map represents the works described in Permit No 2609, together with the location of streams and ditches in the immediate vicinity.

Horace H. Sheldon, C.E.
Surveyor.

Subscribed and sworn to before me, this the 10th day of August, 1914.

Mary E. Langsith.
Notary Public in and for Humboldt County, Nevada.

PLAT
OF
THOS. H. & MINNIE M. GUYON'S
IRRIGATION SYSTEM
PERMIT No. 2609
CLEAR CREEK
HUMBOLDT CO. NEVADA
AUG. 1914, SCALE 1" = 600'

2609