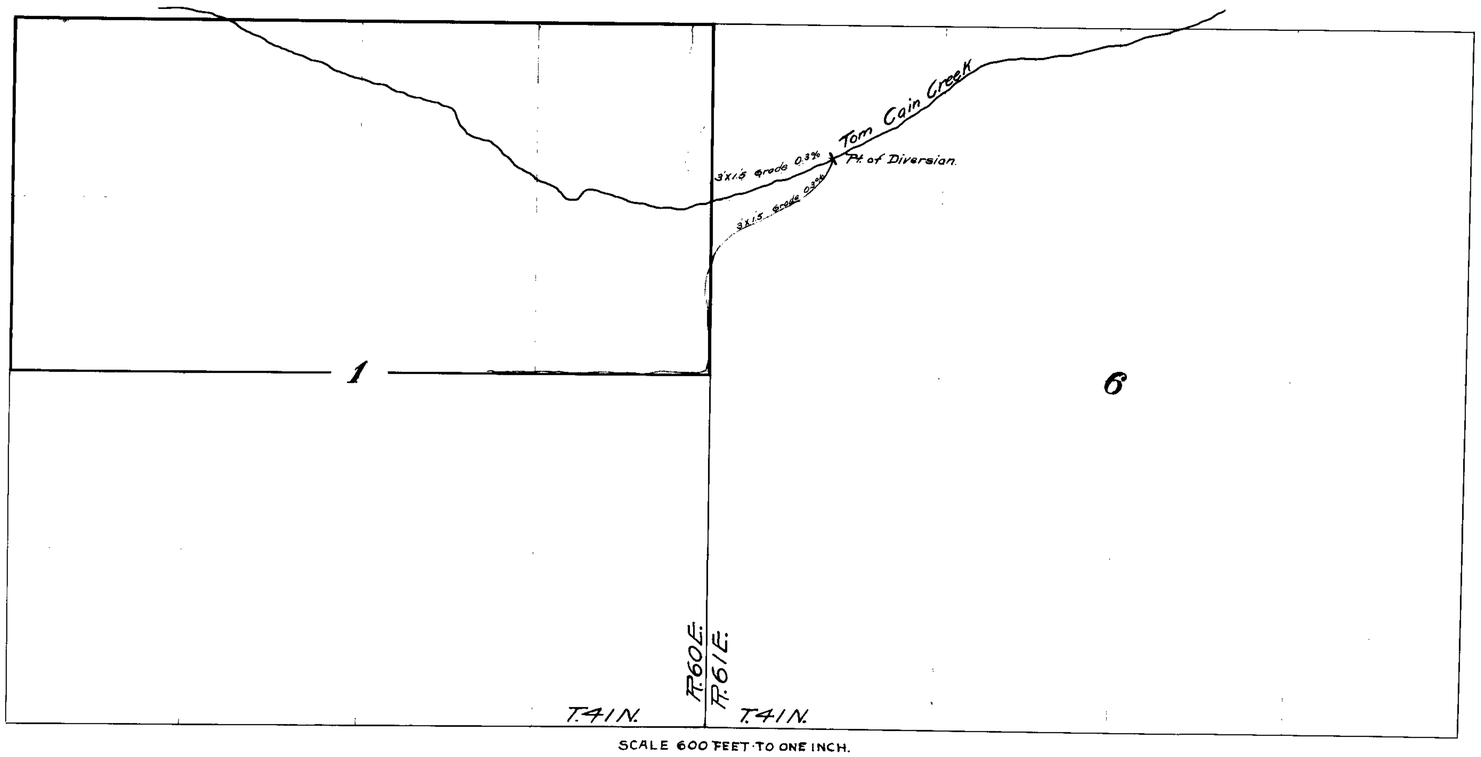

SCALE 600 FEET TO ONE INCH.

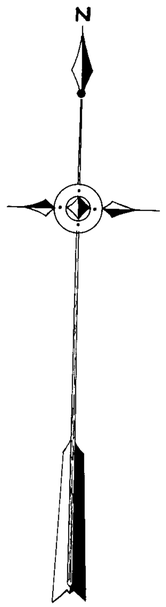

MAP OF PERMIT No 2613

HELD BY WILLIAM A. JOHNSON

FOR WATERS OF TOM CAIN CREEK

STATE OF NEVADA }
COUNTY OF ELKO } S.S.

F.R. Jacoby, being first duly sworn, deposes and says that the above map is a true and accurate plat of the irrigation works as taken from the field notes of a survey made by me completed on the 19th day of December 1912; that such survey was made at the instance of William A. Johnson; that the map represents the works described in application No 2613 together with the location of streams and ditches in the immediate vicinity

F.R. Jacoby ..... Surveyor.

Subscribed and sworn to before me this the 21st day of Feb. 1914

J. L. Vandiver

Notary Public in and for Elko County, Nevada.

2613