State of Nevada }
County of Humboldt } ss

John T. Reid, being first duly sworn, deposes and says, that this map is a true and accurate plat of the point of diversion, as taken from the field notes of a survey made by me, completed on the 31st day of July, 1914, that such survey was made for the Buffalo Valley Gold Mining and Leasing Company, that this map represents a portion of the proposed works described in Application No. 2700, together with the location of the streams in the immediate vicinity.

John T. Reid Engineer.

Subscribed and sworn to before me this, the 31st day of July, 1914.

Paul E. Reid

Notary Public in and for Churchill County, Nevada.

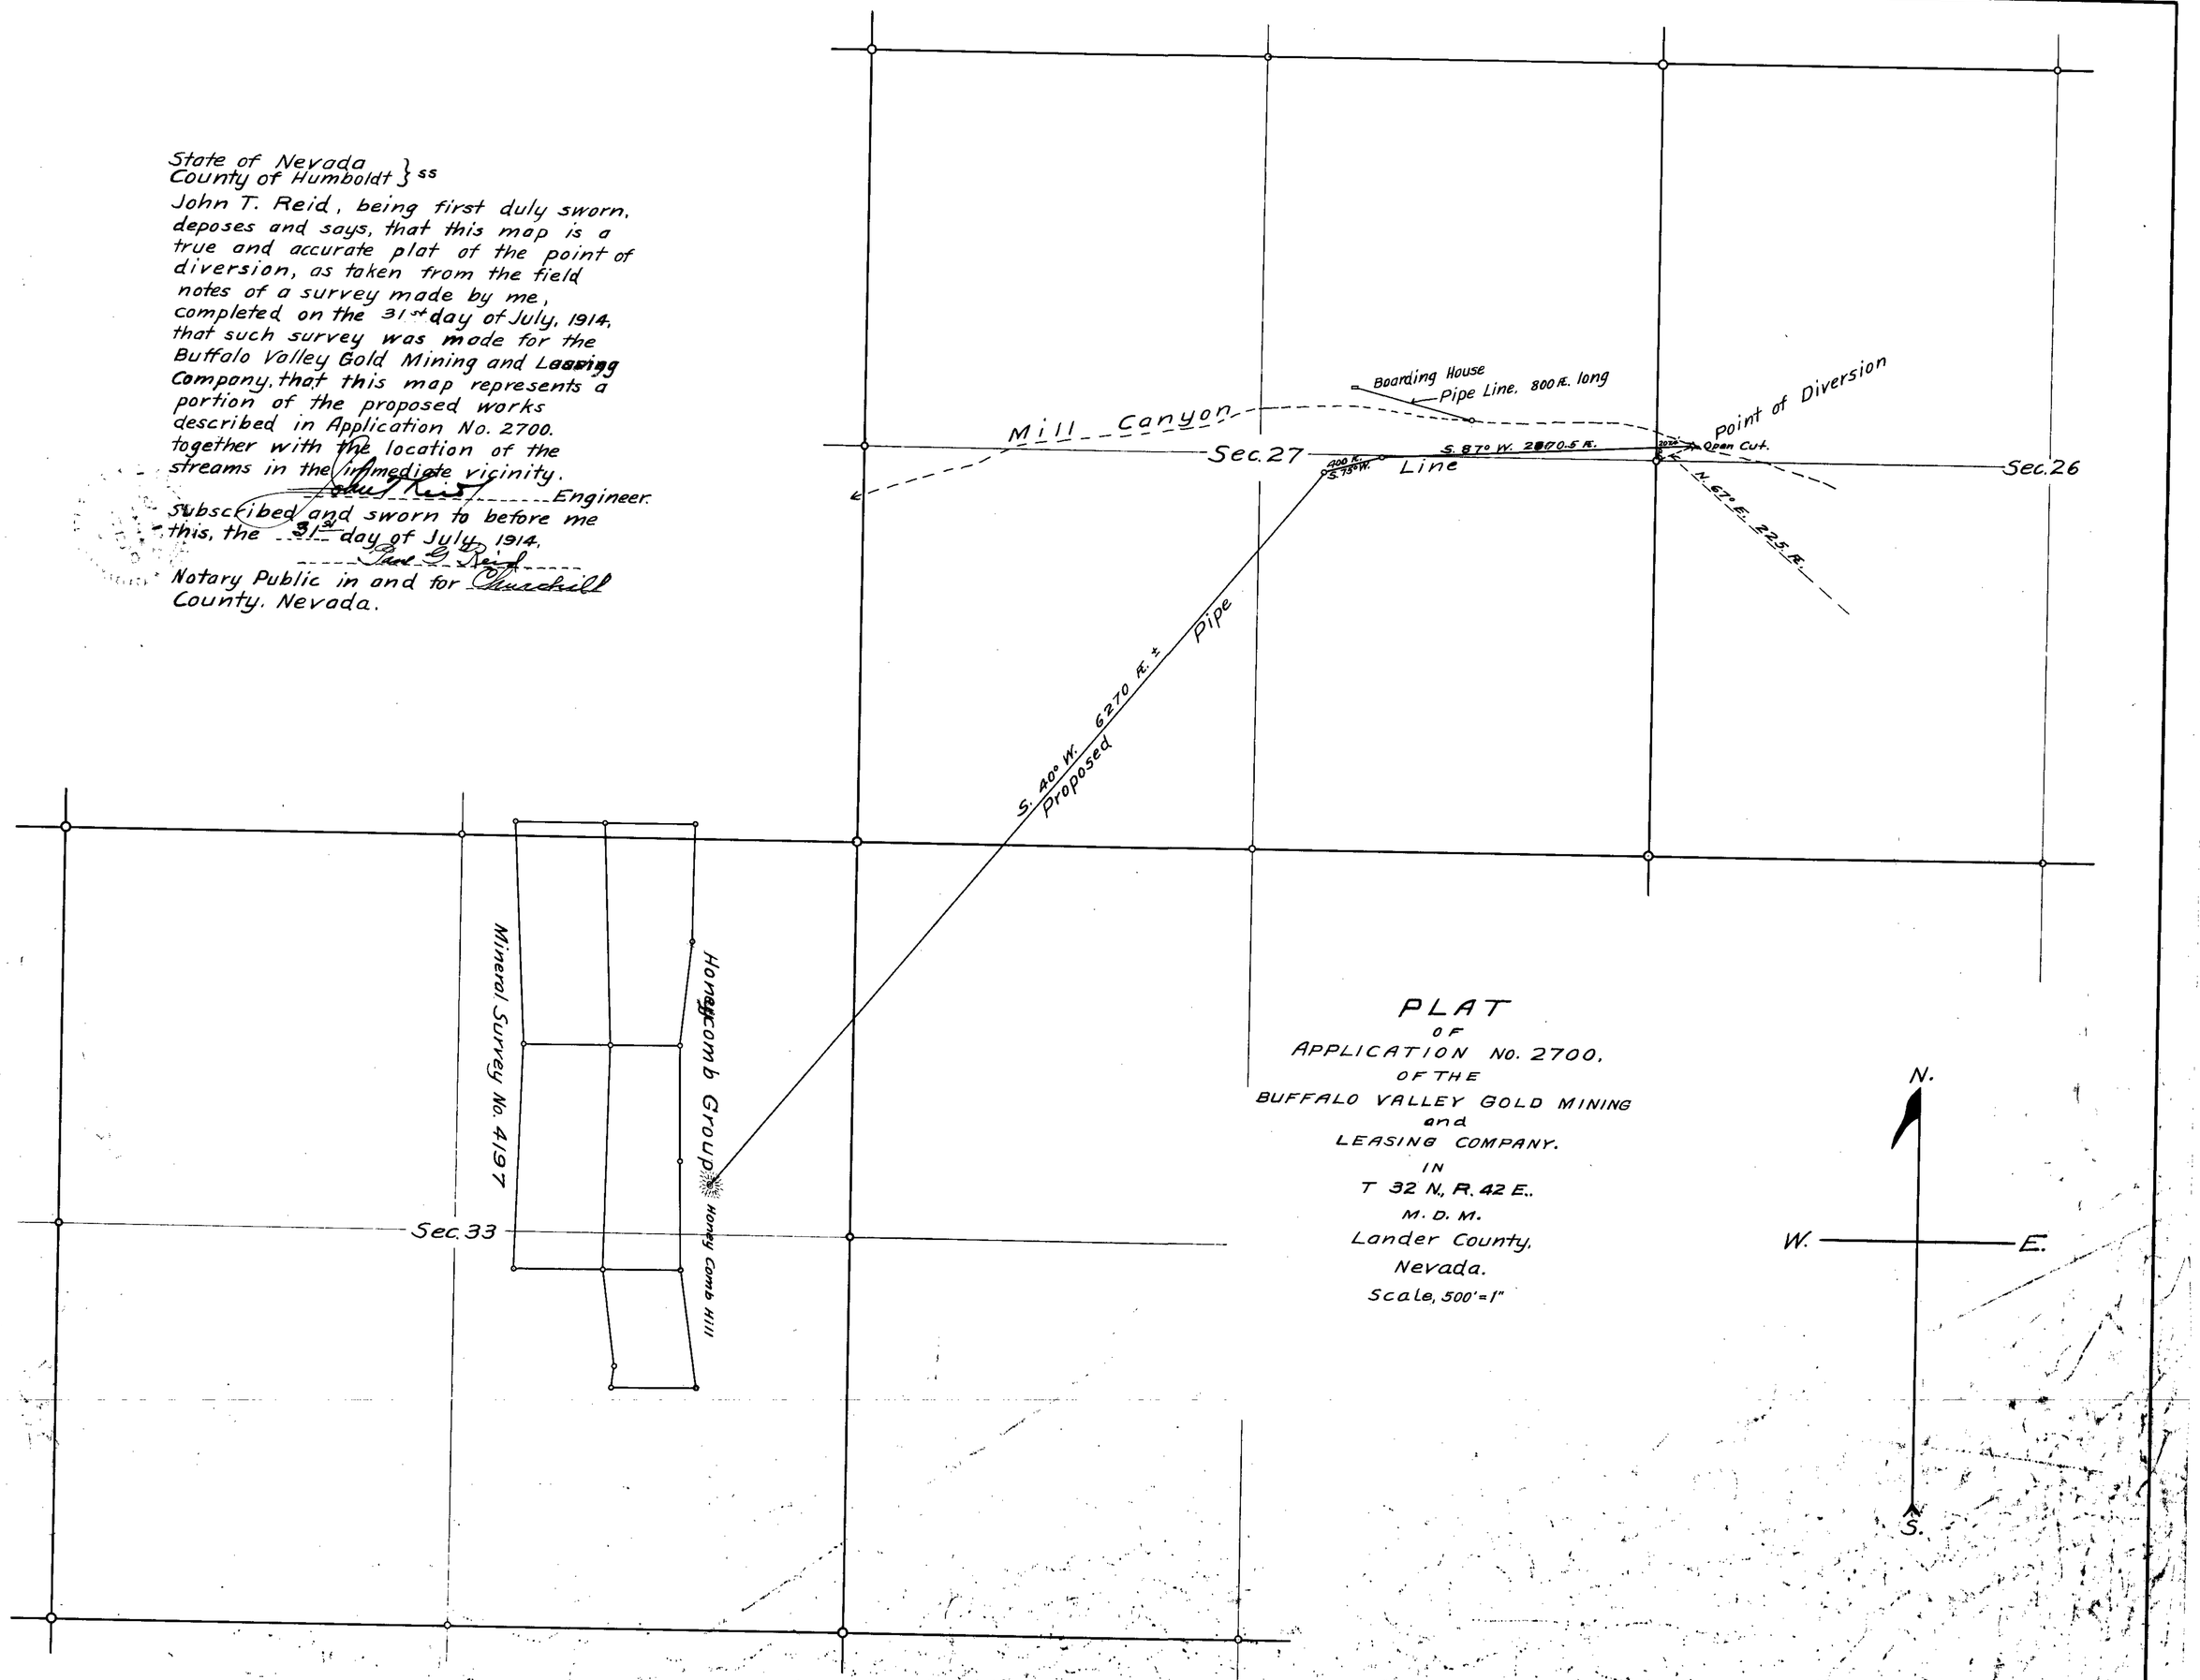

PLAT
OF
APPLICATION No. 2700,
OF THE
BUFFALO VALLEY GOLD MINING
and
LEASING COMPANY.
IN
T 32 N, R. 42 E.,
M. D. M.
Lander County,
Nevada.
Scale, 500'=1"

File 2621-2700

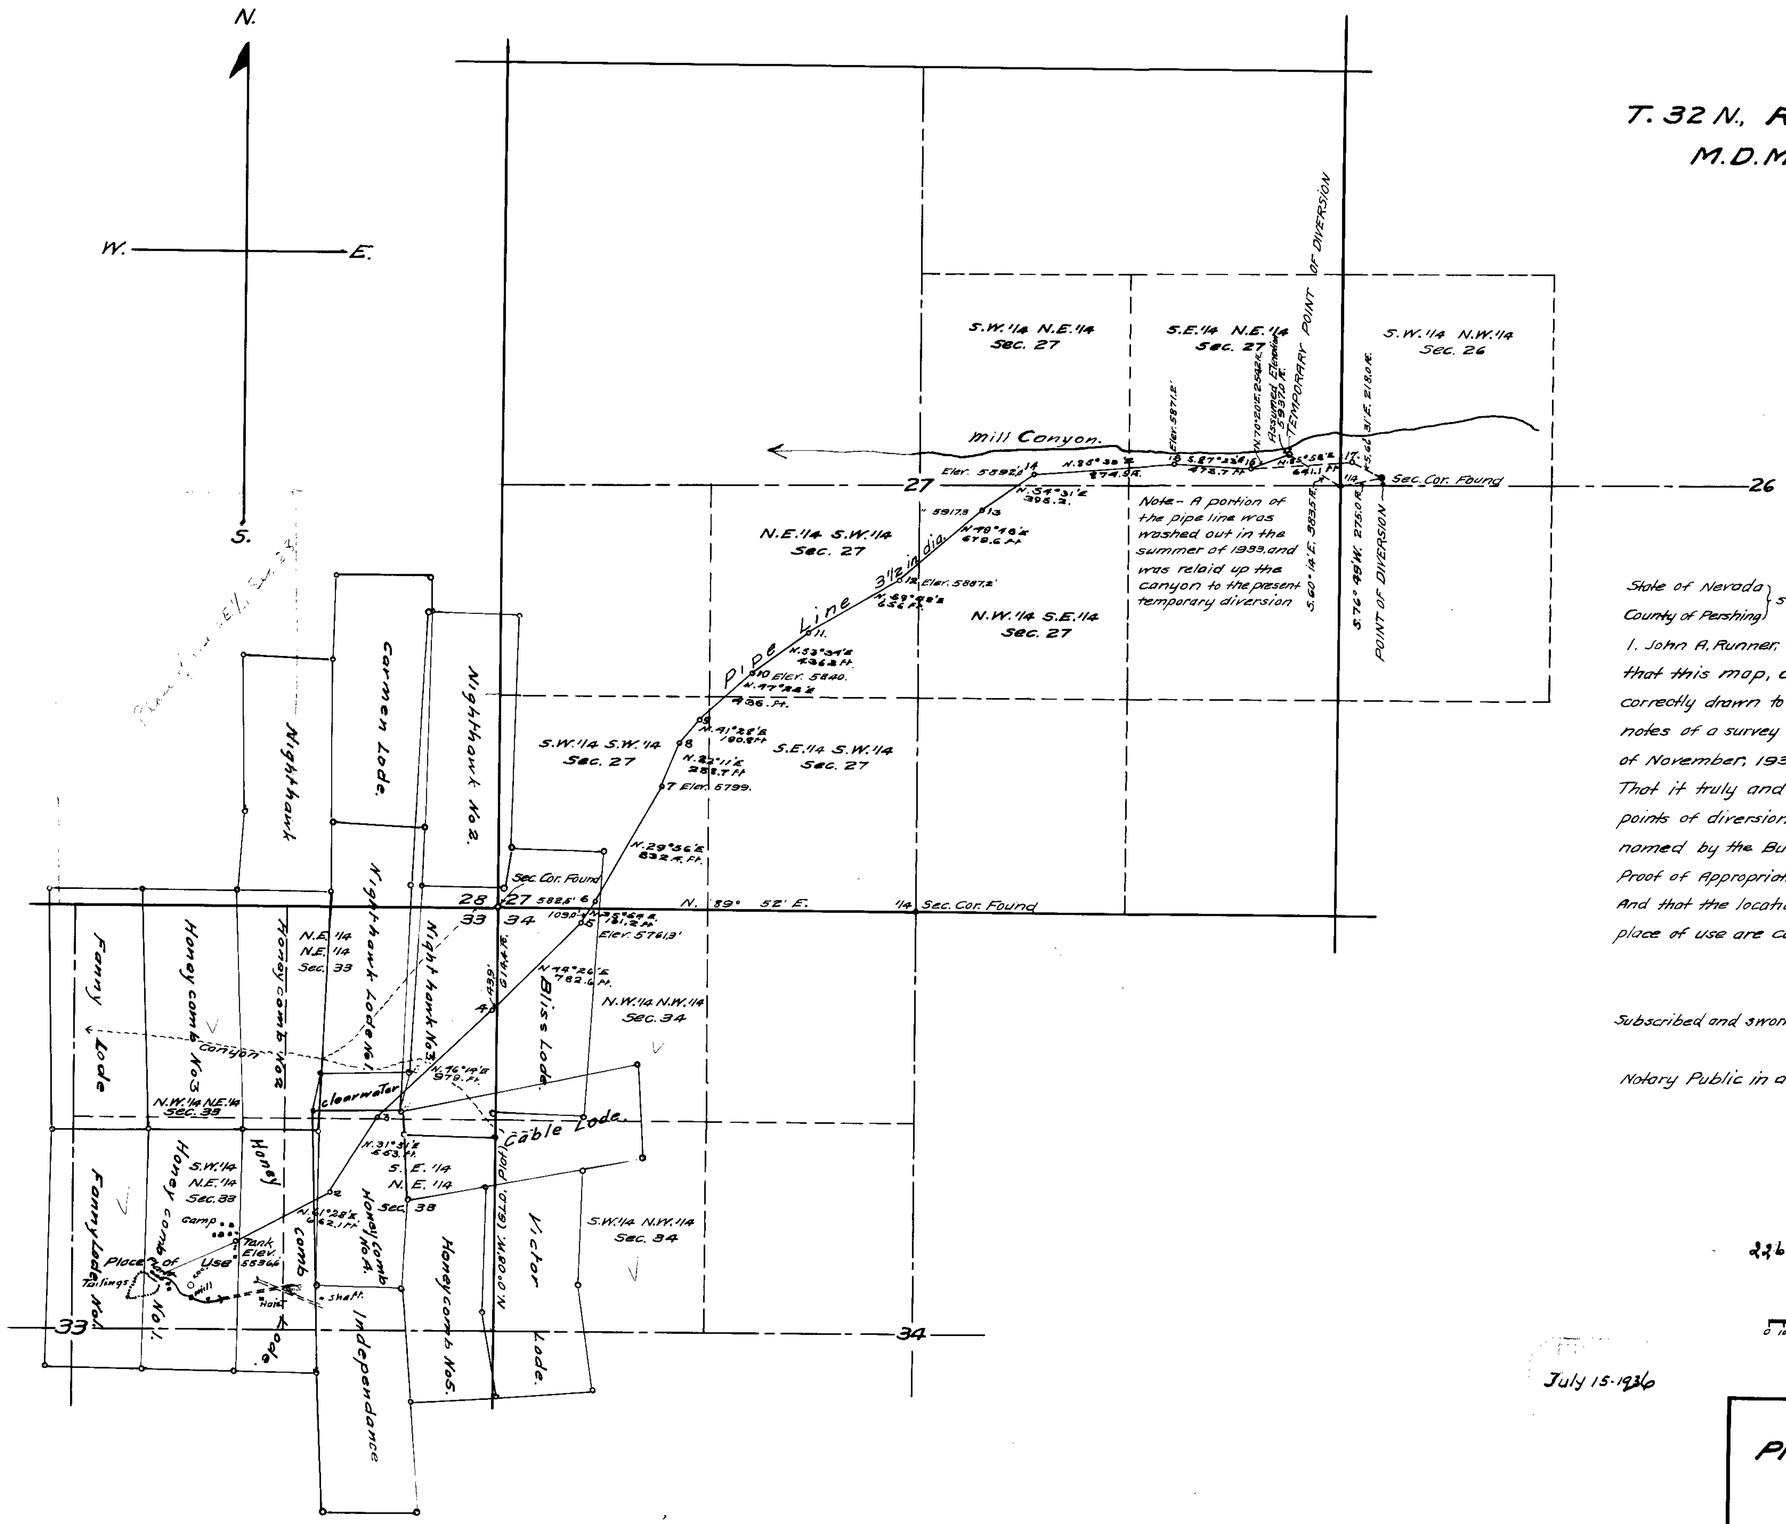

State of Nevada }
County of Pershing } ss

I, John A. Runner, being first duly sworn, depose and say that this map, consisting of one sheet, has been correctly drawn to the designated scale from the field notes of a survey made by me, completed on the 8 day of November, 1933.

That it truly and correctly represents the location of the points of diversion from springs in Mill Canyon as named by the Buffalo Valley Mines Company in their Proof of Appropriation of same for mining and milling purposes. And that the location and extent of the pipe line and the place of use are correctly shown and designated hereon.

John A. Runner
State Water Right Surveyor.

Subscribed and sworn to before me, this 6 day of July, 1936.

Notary Public in and for Pershing County, Nevada.

2260 7/24/36
SCALE: 1 IN. = 500 FT.

0 100 200 500 1000 1500 2000 2500

July 15. 1936

MAP TO ACCOMPANY
PROOF OF ~~APPROPRIATION~~ Beneficial USE
FOR
MINING AND MILLING
BY
BUFFALO VALLEY MINES CO.
FROM
SPRINGS IN MILL CANYON

11872—2621